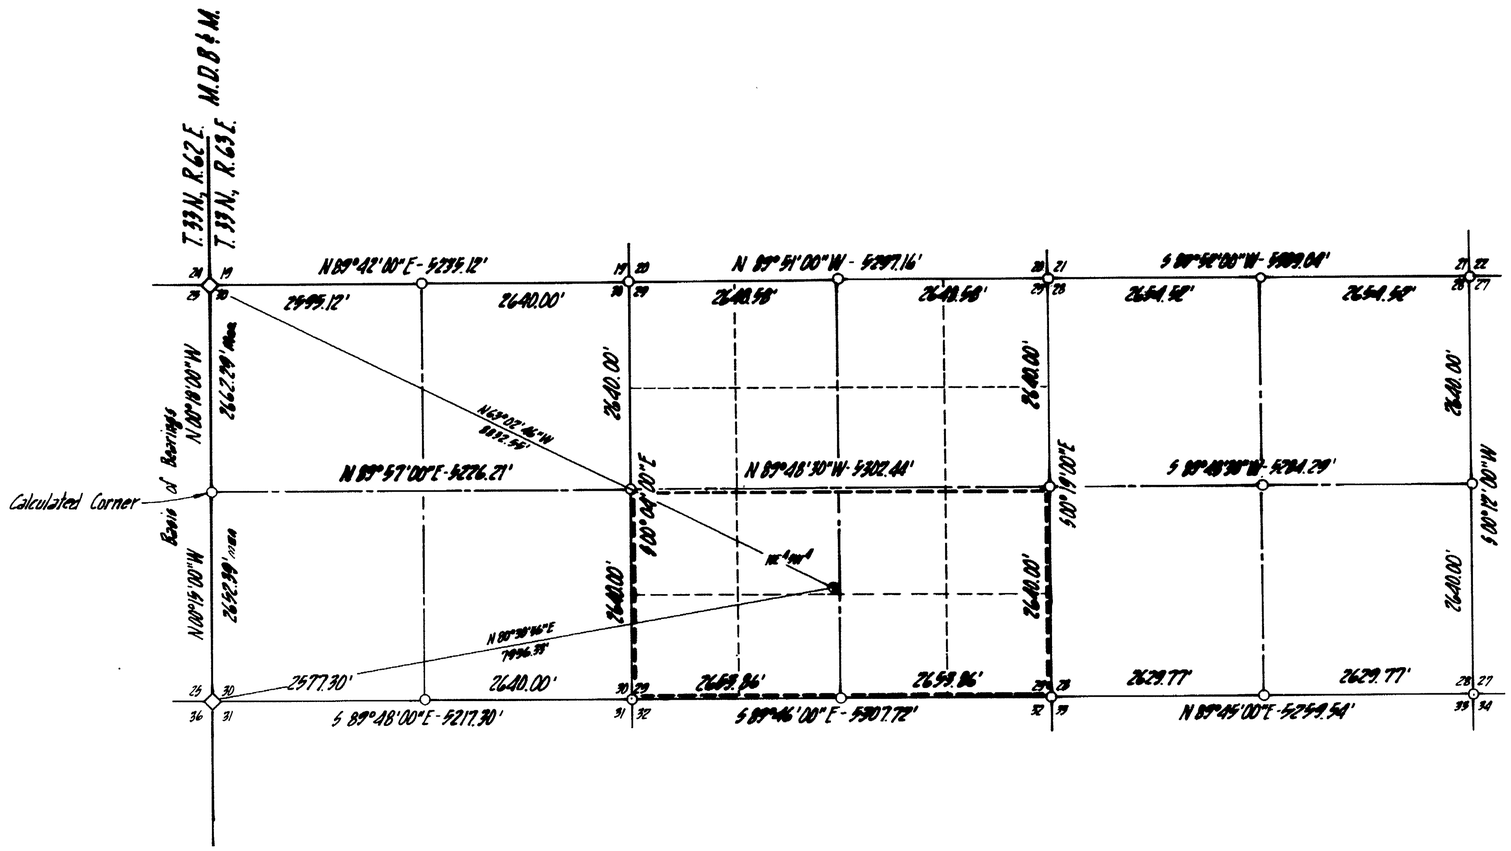

STATE OF IDAHO
COUNTY OF TWIN FALLS } ss

I, Charles D. Howard, being first duly sworn, depose and say that this map has been correctly drawn to the designated scale from field notes of a survey made under my supervision and direction, between the 21st day of January, and the 24th day of January 1980 that it truly and correctly represents the proposed location and extent of the works used to divert water from an underground source in Elko County, Nevada,

by J. Paul Howard

for irrigation purposes. That the proposed point of diversion, the approximate location and size of the diverting channel, all reservoirs or basins, the location and names of all other works which will cross or connect with the proposed works, and the boundary of all lands, showing by 40-acre subdivisions the areas proposed to be irrigated, are fully and correctly designated thereon.

Charles D. Howard STATE WATER RIGHT SURVEYOR #535
4 March 1980

Subscribed and sworn to before me Cheri Human
this 4th day of March, 1980.
Notary Public in and for Twin Falls County, Idaho.

1000 0 1000 2000 3000 4000

SCALE: 1" = 1000'

LEGEND

- Place Of Use
- Township Line
- Section Line
- 1/4 Line
- 1/16 Line
- Proposed Point Of Diversion
- Section Corner Found U.S.G.L.O. Brass Cap
- 1/4 Corner Found U.S.G.L.O Brass Cap
- Corner Projected From Government Plat
- Corner Unsurveyed - Protracted

NOTE: All Distances are Record as Provided by Government Land Office Unless Otherwise Shown.
Base Bearing - as Shown (True Bearing) West Section Line Section 30, T.33 N., R.63 E., M.D.B. & M.

FILED MAY 15 1980 STATE ENGINEER'S OFFICE

1980 MAY 15 AM 10 22

40213

MAP

To Accompany Application to Appropriate Water for Irrigation

By J. Paul Howard from an Underground Source

Application Number 40213

EHM Edwards, Howard & Martens, Inc. ENGINEERS - PLANNERS - SURVEYORS TWIN FALLS, IDAHO Ph. 1-800-734-6000

40213