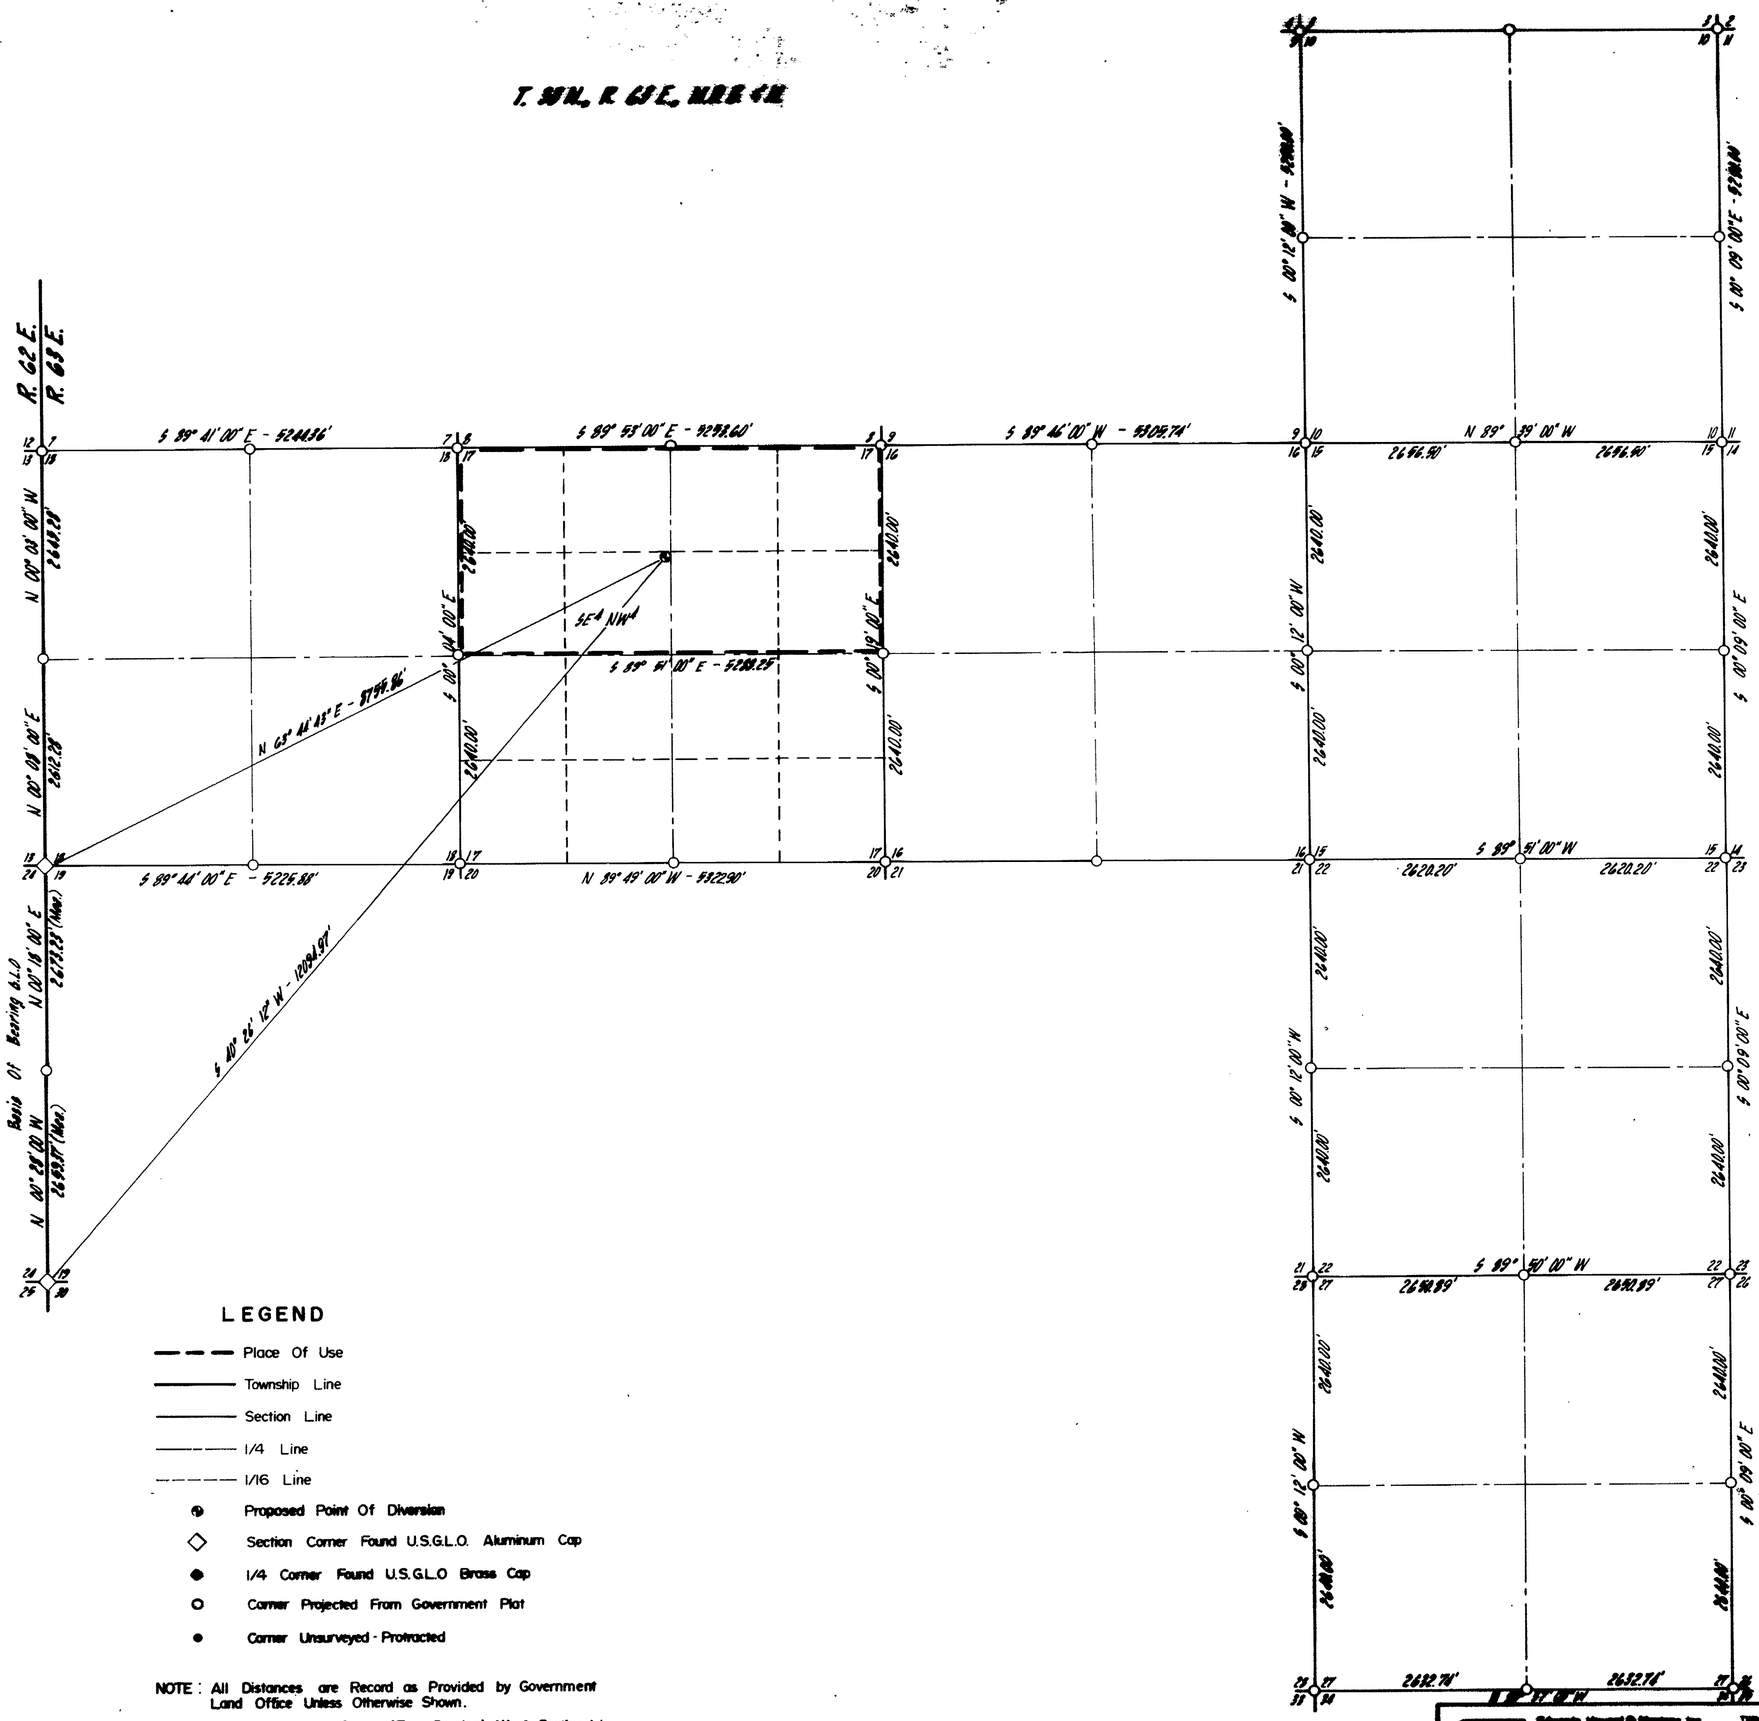

LEGEND

- Place Of Use
- Township Line
- Section Line
- 1/4 Line
- 1/16 Line
- Proposed Point Of Diversion
- Section Corner Found U.S.G.L.O. Aluminum Cap
- 1/4 Corner Found U.S.G.L.O Brass Cap
- Corner Projected From Government Plat
- Corner Unsurveyed - Protracted

NOTE: All Distances are Record as Provided by Government Land Office Unless Otherwise Shown.

Base Bearing - as Shown (True Bearing) West Section Line Section 19, T. 33 N., R. 63 E., M.D.B. & M.

STATE OF IDAHO
COUNTY OF TWIN FALLS // ss

I, Charles D. Howard, being first duly sworn, depose and say that this map has been correctly drawn to the designated scale from field notes of a survey made under my supervision and direction, between the 11th day of JUNE, and the 13th day of JUNE, 1980 that it truly and correctly represents the proposed location and extent of the works used to divert water from an underground source in Elko County, Nevada,

by VELDA H. RIDING

for irrigation purposes. That the proposed point of diversion, the approximate location and size of the diverting channel, all reservoirs or basins, the location and names of all other works which will cross or connect with the proposed works, and the boundary of all lands, showing by 40-acre subdivisions the areas proposed to be irrigated, are fully and correctly designated thereon.

REGISTERED WATER RIGHT SURVEYOR 535 STATE OF NEVADA CHARLES D. HOWARD

STATE WATER RIGHT SURVEYOR #535

Subscribed and sworn to before me Cheri Human
this 26 day of June, 1980.
Notary Public in and for Twin Falls County, Idaho.

CHERI HUMAN NOTARY PUBLIC STATE OF IDAHO

1000 0 1000 2000 3000 4000

SCALE: 1" = 1000'

FILED
JUL 10 1980
STATE ENGINEER'S OFFICE

JUL 10 PM 2 21

MAP

To Accompany Application to Appropriate Water for Irrigation

By VELDA H. RIDING from an Underground Source

Application Number 40219

Howard, Howard & Stevens, Inc.
Surveyors - Planners - Engineers
TWIN FALLS, IDAHO
Ph. 1-208-734-4886

40219