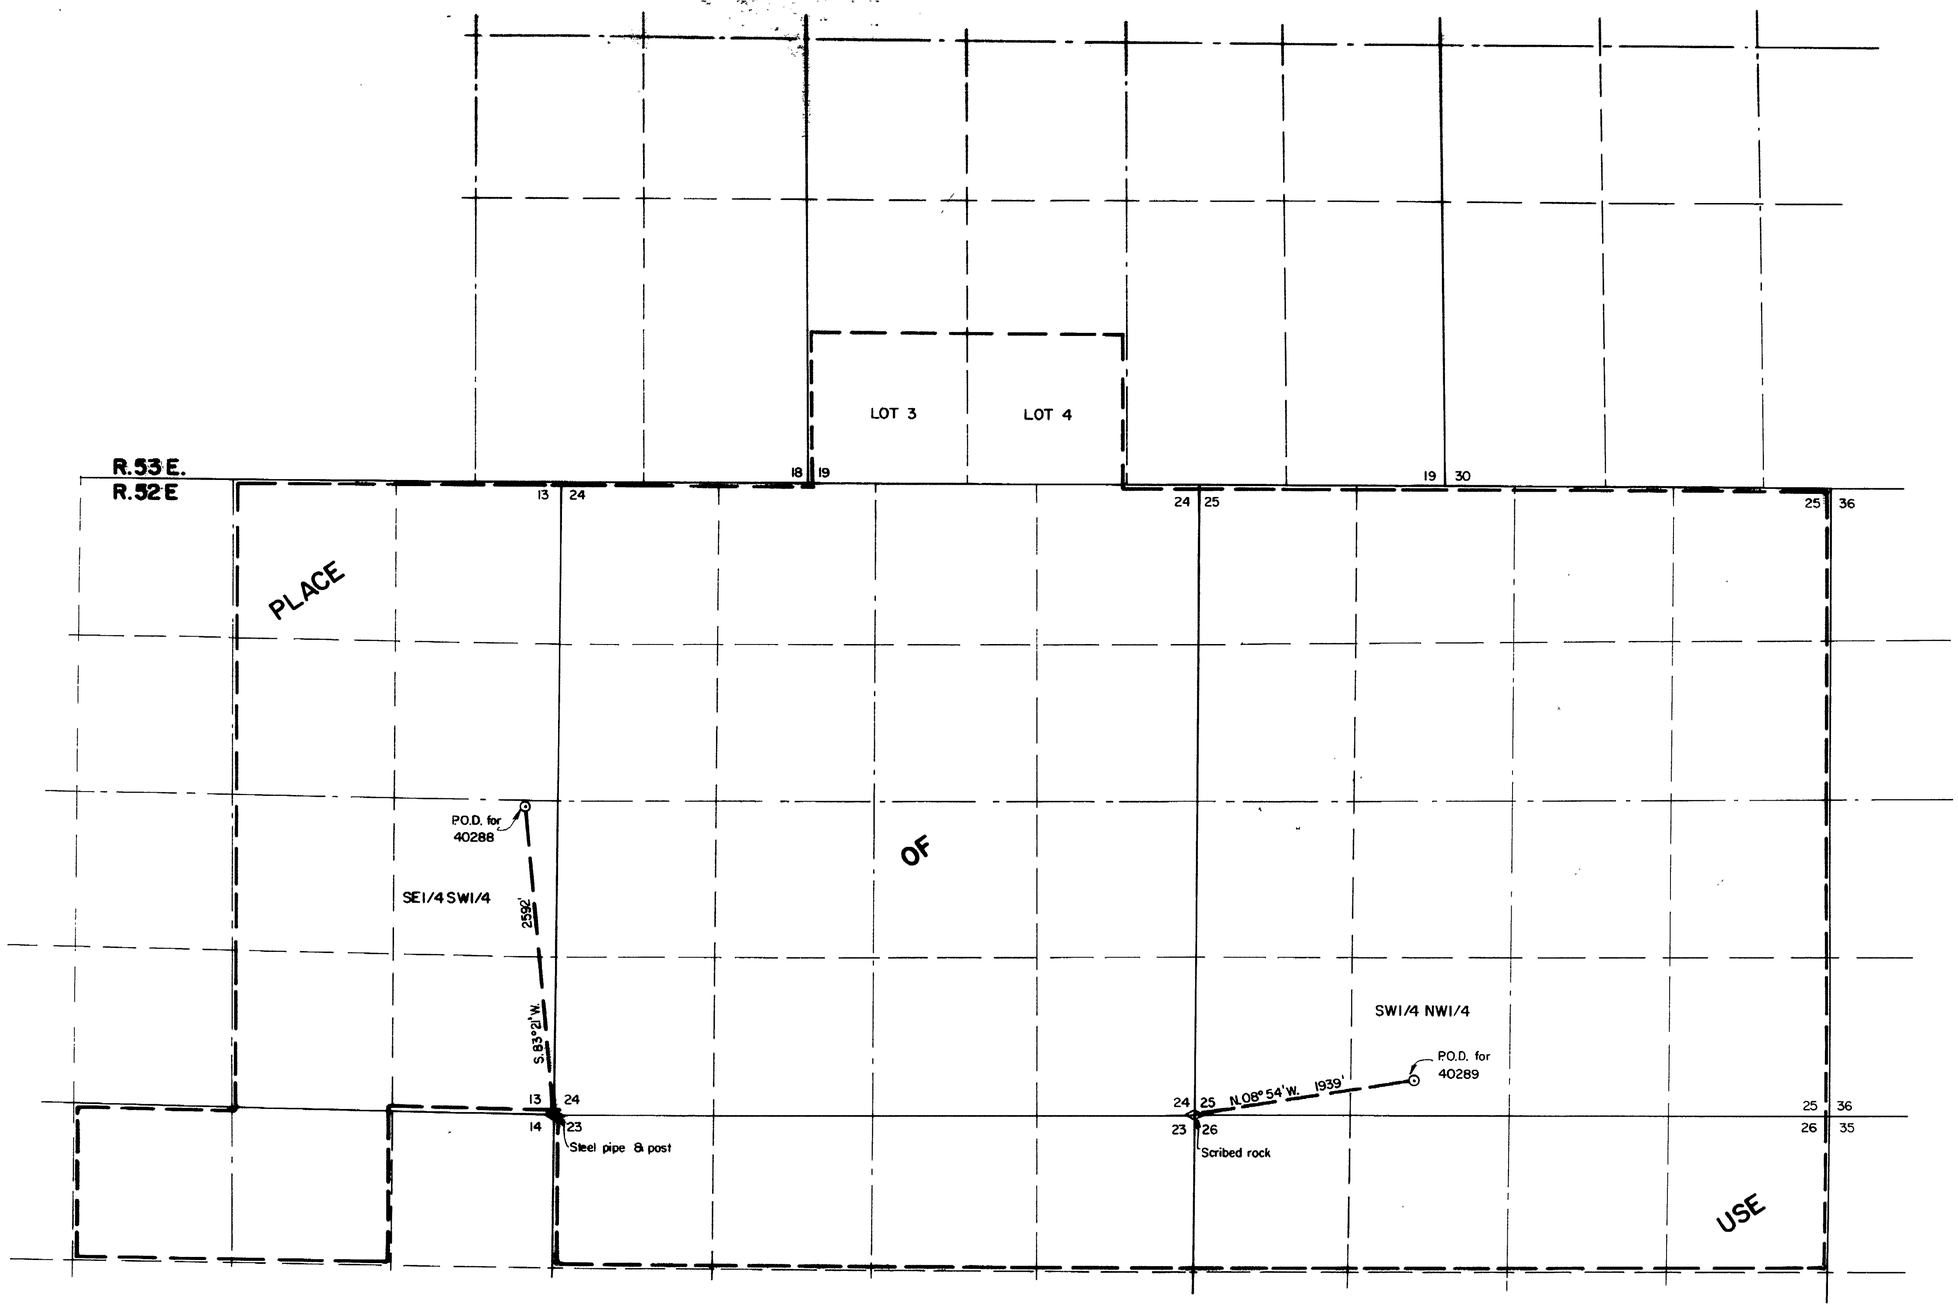

STATE OF NEVADA }
COUNTY OF ELKO } ss.

I, William A. Nisbet, being first duly sworn, depose and say that this map, consisting of one sheet, has been correctly drawn to the designated scale from field notes of a survey, made under my supervision and direction, on the 10th day of January, 1980; that it truly and correctly represents the proposed location and extent of the works used to divert water from an UNDERGROUND WELL in ELKO COUNTY by Van Norman Ranches for IRRIGATION AND DOMESTIC PURPOSES. That the proposed points of diversion, the approximate location and size of the diverting channel, all reservoirs or basins, the location and names of all other works which will cross or connect with the proposed works, and the boundary of all lands, showing by 40-acre subdivisions the areas proposed to be irrigated, fully and correctly designated thereon.

William A. Nisbet
STATE WATER RIGHT SURVEYOR NO. 44

REGISTERED LAND SURVEYOR - STATE OF NEVADA
WILLIAM A. NISBET
3605

Subscribed and sworn to before me this 29th day of Feb, 1980.
Notary Public in and for Elko County, Nevada.

LEORA BERNADOT
Notary Public - State of Nevada
Elko County, Nevada
Commission expires May 2, 1982

Leora Bernadot

BASIS OF BEARINGS: 40288 & 40289 Eastline of Section 23, T. 40 N., R. 52 E., M.D.M.

FILED
MAR 3 1980
STATE ENGINEER'S OFFICE

OFFICE
STATE ENGINEER

T.40N. R.52 & 53E.
M.D.M.

0 660 1320 1980 2640 3300
SCALE: 1" = 660'

NO.	BY	DATE	REVISIONS	CHK'D	APP'D

DRAWN BY D. PLUMB | APPROVED BY WAN
JOB NO. 2044-003 | DATE 2/28/1980

MAP
TO ACCOMPANY APPLICATION TO
APPROPRIATE WATER
FOR IRRIGATION & DOMESTIC PURPOSES
BY VAN NORMAN RANCHES
FROM UNDERGROUND SOURCE

CHILTON ENGINEERING
421 COURT STREET ELKO, NEVADA
W 80020

40289 40288