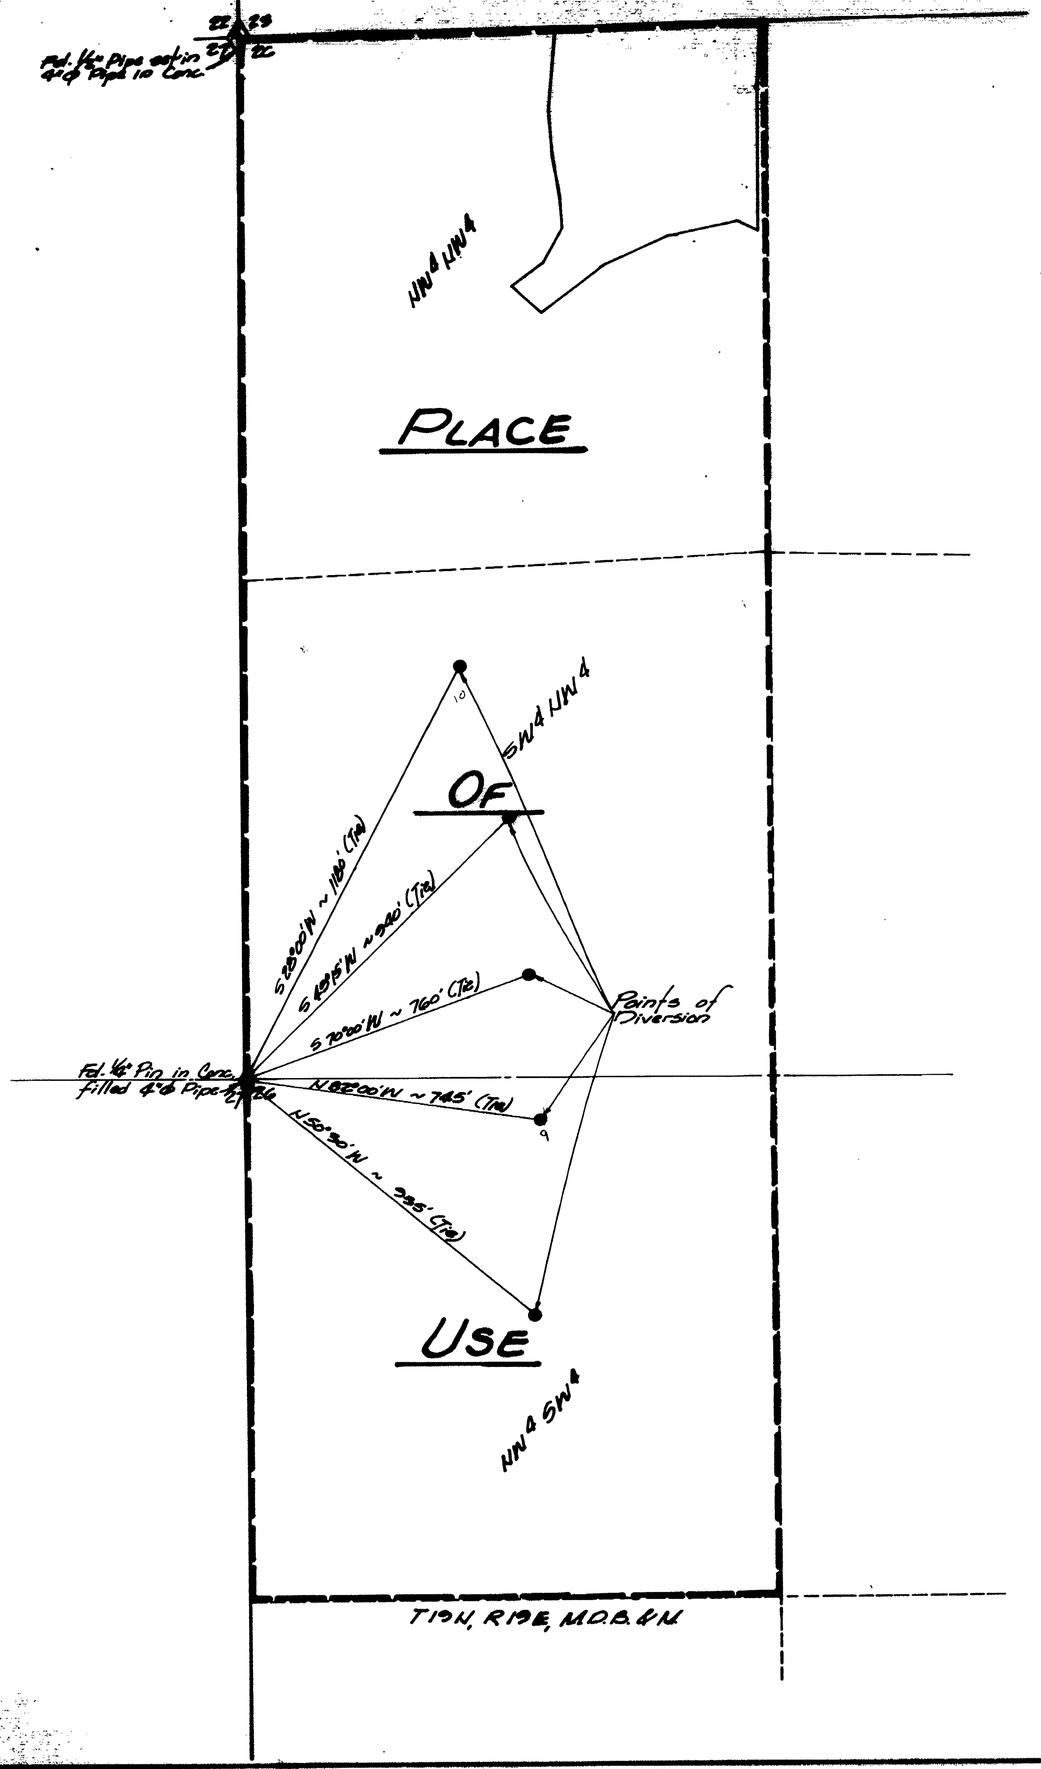

I, David M. Boyer, being first, duly sworn, deposes and say that this map consisting of one sheet has been correctly drawn to the designated scale from notes made by me on the 11th day of July, 1980; that it truly and correctly represents proposed location and extent of works used to divert water from underground sources in Washoe County, Nevada by Frank R. Warren for domestic and geothermal purposes. That the proposed points of diversion, the approximate location and size of the diverting channel, all reservoirs or basins, the location and names of all other works which will cross or connect with the proposed works and the boundary of all lands showing by 40 acre subdivisions, the areas proposed to be used are fully and correctly designated thereon.

David M Boyer
DAVID M. BOYER
Water Rights Surveyor No. 538

Subscribed and sworn to before me this 14th day of July, 1980.

Susan R. Zancanella

SUSAN R. ZANCANELLA
Notary Public - State of Nevada
Washoe County
My Appointment Expires July 23, 1983

BASIS OF BEARINGS

As per Amended Record of Survey for Warren Properties filed in the Official Records of Washoe County, Nevada on March 10, 1980 under File No. 661269 as Survey Map No. 1381.

0 200 400 600 800

SCALE: 1" = 200'

40309-10

MAP
TO ACCOMPANY APPLICATION
TO APPROPRIATE WATER
FOR DOMESTIC &
GEOTHERMAL PURPOSES
FROM UNDERGROUND SOURCES
FRANK R. WARREN
IN WASHOE COUNTY, NEVADA

THE SPINK CORPORATION
ENGINEERS · PLANNERS · SURVEYORS
625 Margrave Drive Reno, Nevada 89502

FILED
JUL 16 PM 1 35

FILED
JUL 16 1980
STATE ENGINEER'S OFFICE

40310 40309