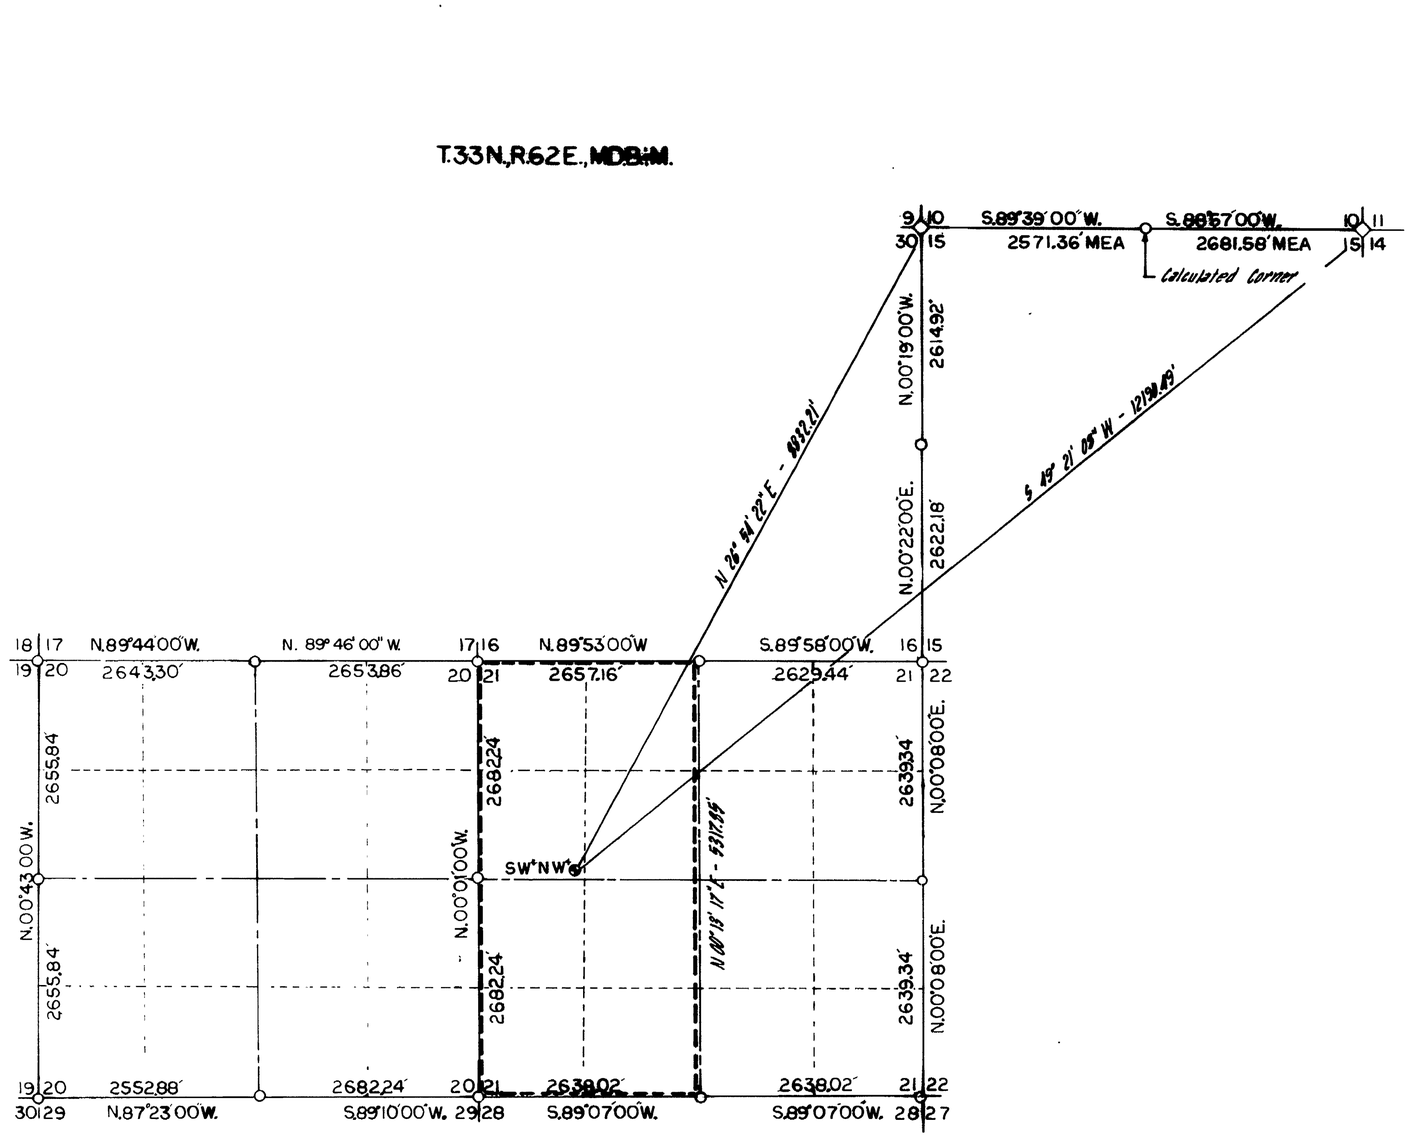

STATE OF IDAHO
COUNTY OF TWIN FALLS } ss

I, Charles D. Howard, being first duly sworn, depose and say that this map has been correctly drawn to the designated scale from field notes of a survey made under my supervision and direction, between the [illegible] day of JUNE, and the 3th day of JUNE, 19[illegible] that it truly and correctly represents the proposed location and extent of the works used to divert water from an underground source in Elko County, Nevada,

by Clarissa M. Bell

for irrigation purposes. That the proposed point of diversion, the approximate location and size of the diverting channel, all reservoirs or basins, the location and names of all other works which will cross or connect with the proposed works, and the boundary of all lands, showing by 40-acre subdivisions the areas proposed to be irrigated, are fully and correctly designated thereon.

STATE WATER RIGHT SURVEYOR #535

Subscribed and sworn to before me Cheri Human
this 4 day of Aug, 198[illegible]
Notary Public in and for Jerome County, Idaho

CHERI HUMAN NOTARY PUBLIC STATE OF IDAHO

RECEIVED AUG 5 1980 STATE ENGINEER'S OFFICE ELKO OFFICE

SCALE 1" = 1000'

LEGEND

- Place Of Use
- Township Line
- Section Line
- ¼ Line
- 1/16 Line
- Proposed Point Of Diversion
- Section Corner Found U.S.G.L.O. Brass Cap
- 1/4 Corner Found U.S.G.L.O. Brass Cap
- Corner Projected From Government Sign
- Corner Unsurveyed Protracted

NOTE: All Distances are Recorded as Provided by Government Land Office Unless Otherwise Shown.
Base Bearing: as Shown (True Bearing) North Section Line Section 15, T33 N, R62 E, MDB&M

FILED AUG 5 1980 STATE ENGINEER'S OFFICE

Edwards, Howard & Martens, Inc. ENGINEERS PLANNERS SURVEYORS TWIN FALLS, IDAHO Ph. 208 734-4888

MAP

To Accompany Application to Appropriate Water for Irrigation

By Clarissa M. Bell from an Underground Source

Application Number 40382 **40382**