T.33N.,R.62E.,MDB.&M.

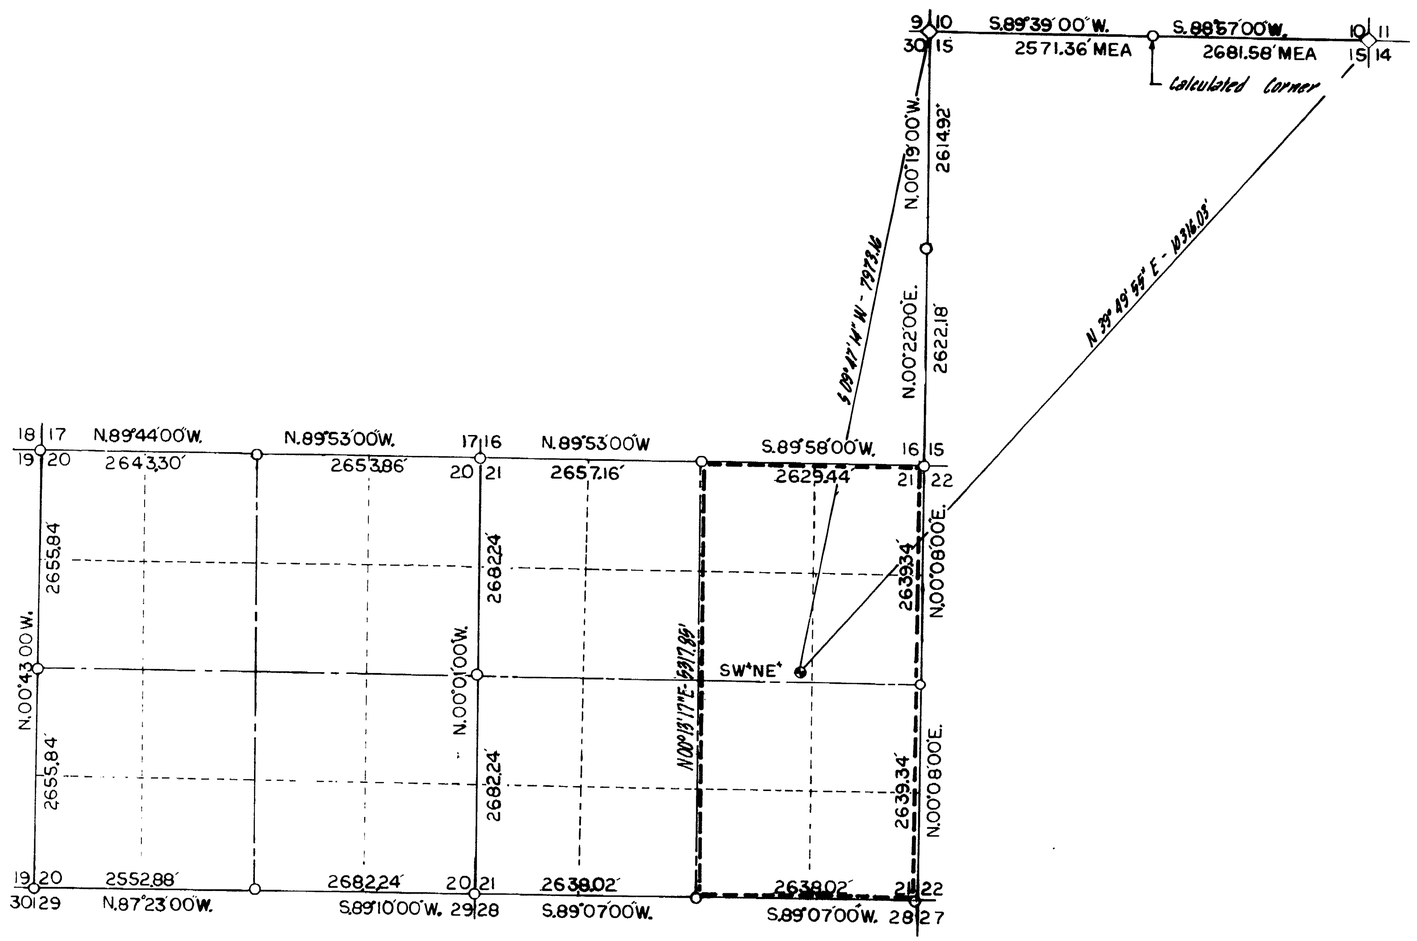

STATE OF IDAHO
COUNTY OF TWIN FALLS } ss

I, Charles D. Howard, being first duly sworn, depose and say that this map has been correctly drawn to the designated scale from field notes of survey made under my supervision and direction, between the [illegible] day of JUNE, and the [illegible] day of JUNE [illegible] that it truly and correctly represents the proposed place of use and extent of the works used to divert water from the underground source in Elko County, Nevada

by John E. Bell

for irrigation purposes. That the proposed point of diversion, the approximate location and size of the diverting channel, all reservoirs or basins, the location and names of all other works which will cross or connect with the proposed works, and the boundary of the lands, showing by 40 acre subdivisions the areas proposed to be irrigated, are fully and correctly designated thereon.

Charles D. Howard
4 Aug 1980 STATE WATER RIGHTS [illegible] #435

Subscribed and sworn to before me Sheri Human
this 4 day of Aug, 1980
Notary Public in and for [illegible]

SHERI HUMAN
IDAHO

RECEIVED
AUG 5 1980
STATE ENGINEER'S OFFICE
ELKO OFFICE

SCALE 1" = 1000'

LEGEND

- Place Of Use
- Proposed Point Of Diversion
- Section Corner Found U.S.G.L.O. Brass Cap
- ¼ Corner Found U.S.G.L.O. Brass Cap
- Corner Projected From Government Survey
- Corner Unsurveyed Protracted

NOTE: All Distances are Record as Provided by Government Land Office Unless Otherwise Shown.

Base Bearing as Shown (True Bearing) North Section Line Section 15, T33 N., R62 E., MDB&M

FILED
AUG 5 1980
STATE ENGINEER'S OFFICE

Edwards, Howard & Martens, Inc
ENGINEERS PLANNERS SURVEYORS
TWIN FALLS, IDAHO
PH. (208) 734-4888

MAP

To Accompany Application to Appropriate Water for Irrigation

By John E. Bell from an Underground Source

Application Number 40383 **40383**