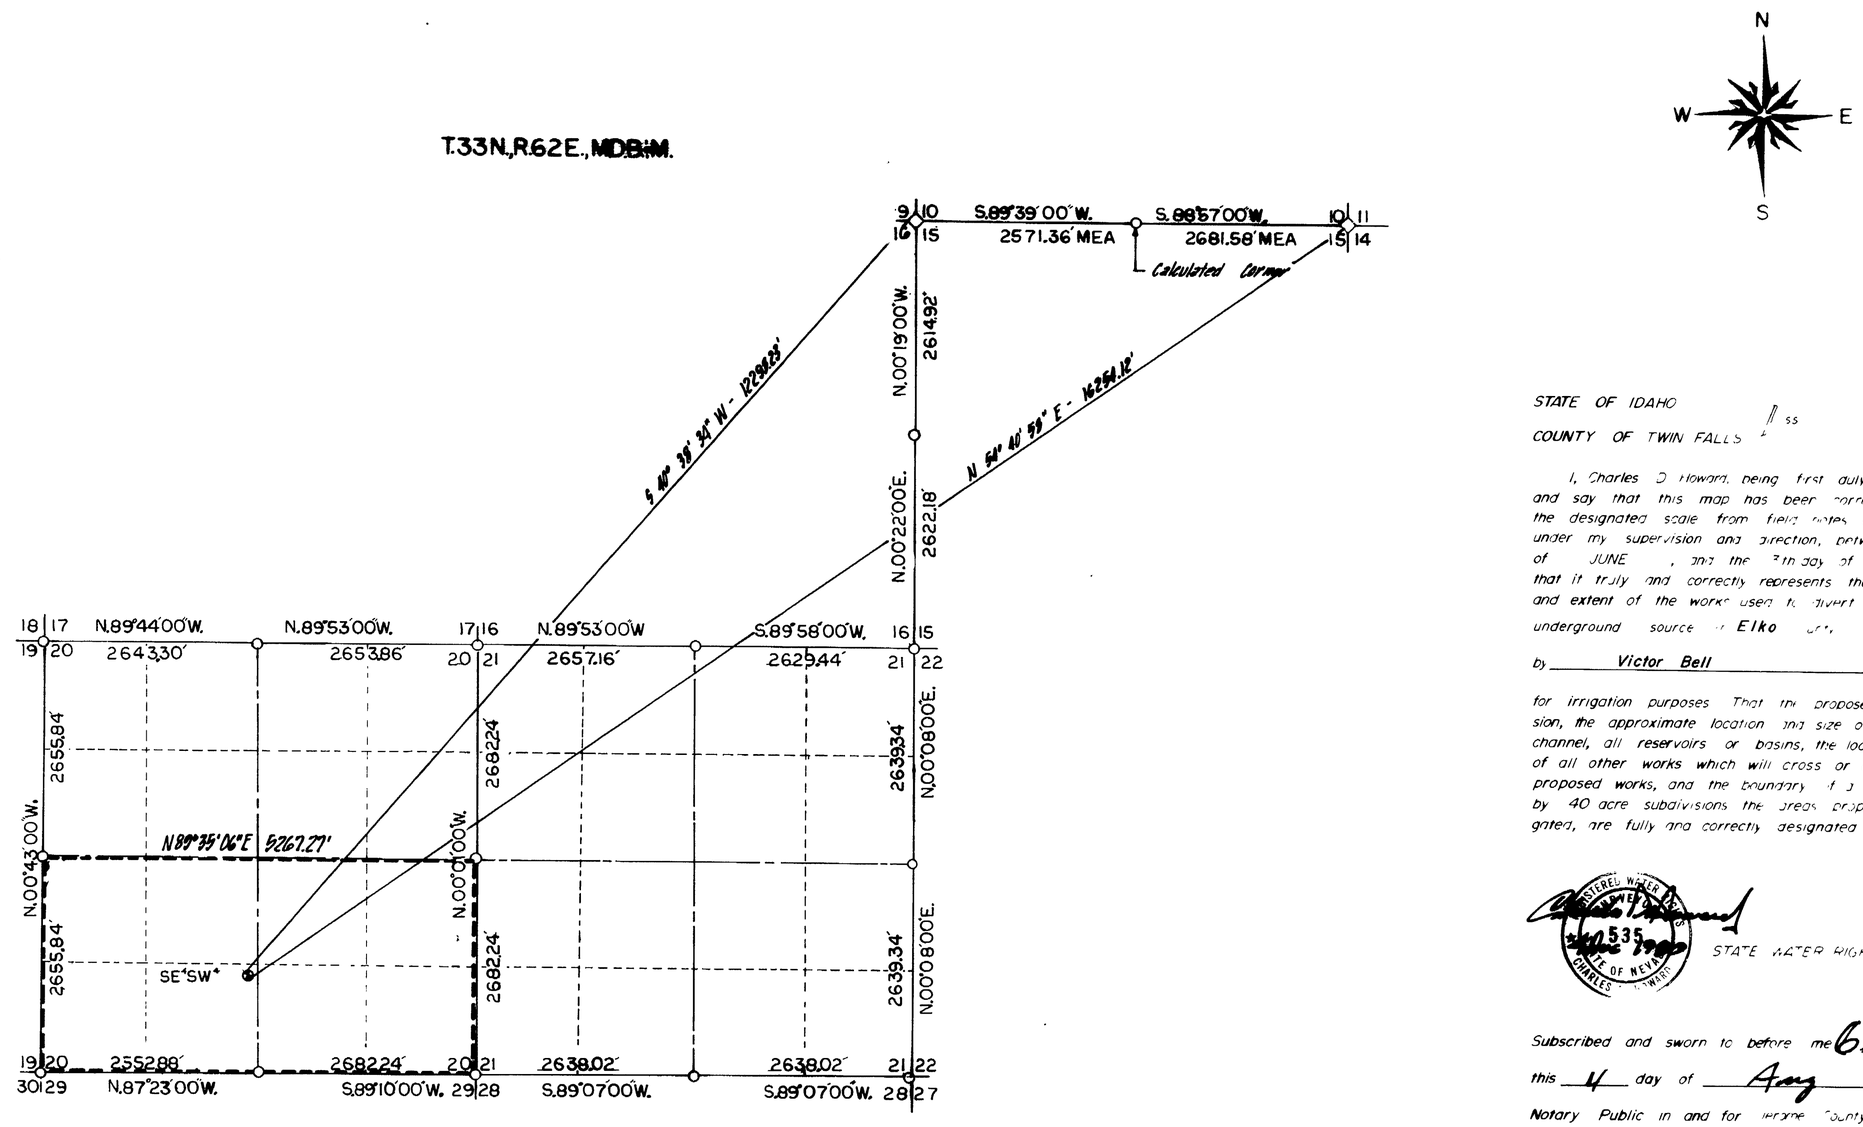

STATE OF IDAHO
COUNTY OF TWIN FALLS ss

I, Charles D Howard, being first duly sworn, depose and say that this map has been correctly drawn to the designated scale from field notes of survey made under my supervision and direction, between the [illegible] day of JUNE, and the 3th day of [illegible] that it truly and correctly represents the proposed [illegible] and extent of the works used to divert water from [illegible] underground source in Elko County, Nevada

by Victor Bell

for irrigation purposes That the proposed point of diversion, the approximate location and size of the diverting channel, all reservoirs or basins, the location and names of all other works which will cross or connect with the proposed works, and the boundary of [illegible] showing by 40 acre subdivisions the areas proposed to be irrigated, are fully and correctly designated thereon

Charles D Howard
REGISTERED WATER RIGHTS SURVEYOR
535
STATE OF NEVADA
CHARLES D HOWARD

STATE WATER RIGHT SURVEYOR #535

Subscribed and sworn to before me Cheri Human
this 4 day of Aug, 1980
Notary Public in and for Jerome County, Idaho

CHERI HUMAN
NOTARY PUBLIC
STATE OF IDAHO

RECEIVED
AUG 5 1980
STATE ENGINEER'S OFFICE
ELKO OFFICE

SCALE 1" = 1000'

LEGEND

- Place Of Use
- Township Line
- Section Line
- 1/4 Line
- 1/16 Line
- Proposed Point Of Diversion
- Section Corner Found U.S.G.L.O. Brass Cap
- 1/4 Corner Found U.S.G.L.O. Brass Cap
- Corner Projected From Government Plat
- Corner Unsurveyed Protracted

NOTE All Distances are Record as Provided by Government Land Office Unless Otherwise Shown

Base Bearing - as Shown (True Bearing) North Section Line Section 15, T33 N., R.62 E., MDB & M

FILED
AUG 5 1980
STATE ENGINEER'S OFFICE

MAP

To Accompany Application to Appropriate Water for Irrigation

By Victor Bell from an Underground Source