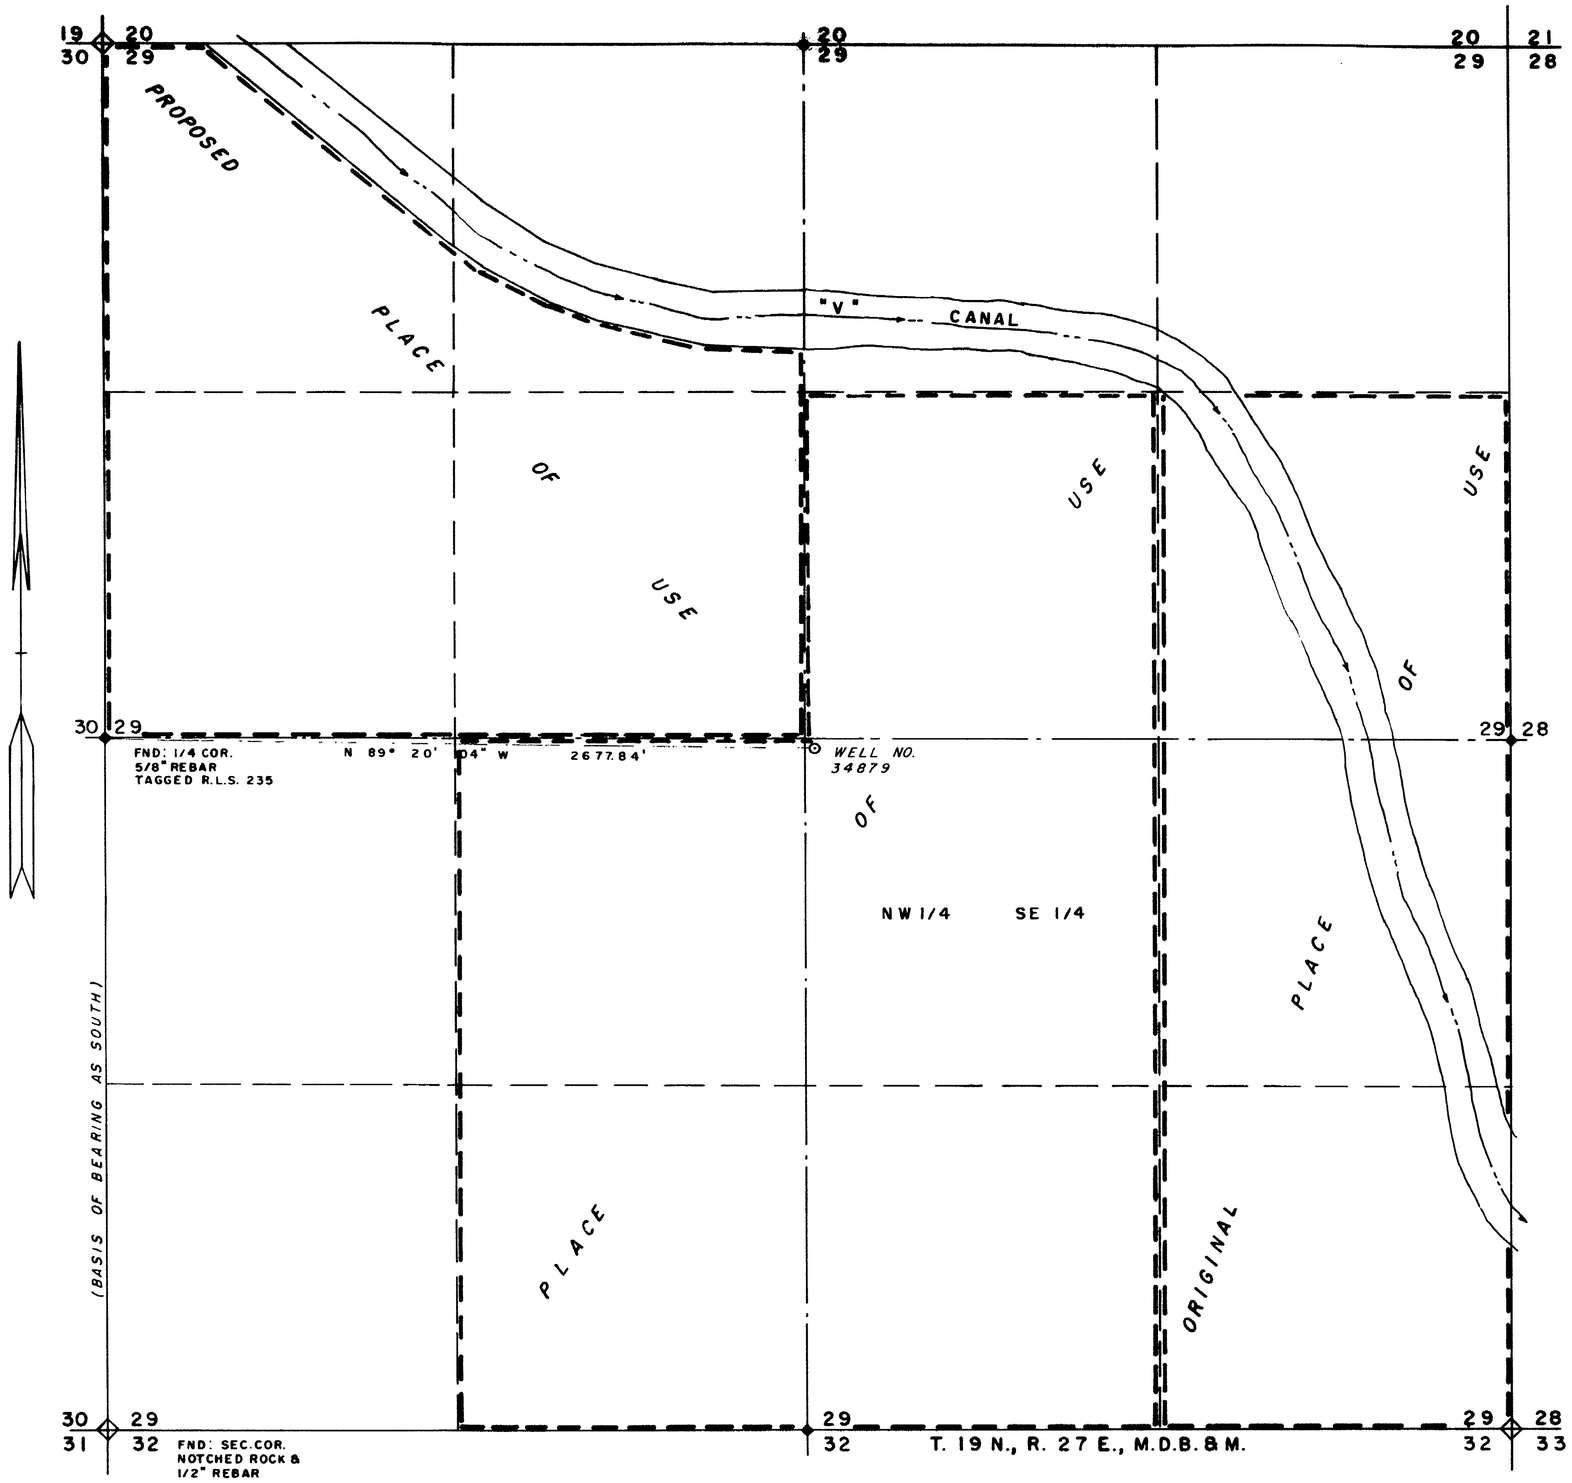

STATE of NEVADA }
CARSON CITY } s. s.

I, Walter G. Reid, being first duly sworn, depose and say that this map consisting of one sheet has been correctly drawn to the designated scale from field notes of a survey made by me on the 17 th. day of January, 1980; that it truly and correctly represents the point of diversion and original place of use under Application No. 34879 and the proposed place of use and extent of the works used to divert water from underground source in Churchill County, by Clarence E. Niebuhr for irrigation purposes. That the point of diversion, the approximate location and size of the diverting conduit all reservoirs or basins, the location and names of all other works which will cross or connect with the proposed works, and the boundary of all lands, showing by 40 - acre subdivisions the areas to be irrigated are, fully and correctly designated thereon.

Walter G. Reid
State Water Right Surveyor

Subscribed and sworn to before me this 29th day of Jan, 1980.

Jean Williams

JEAN WILLIAMS
NOTARY PUBLIC - NEVADA
CARSON CITY
My Commission Expires Sept. 24, 1981

SCALE: 1" = 300'

0 75 150 300 600 900 1200 1500

ENGINEER
1980 JUN 29 AM 8 01

FILED
JUN 23 1980
STATE ENGINEER'S OFFICE

MAP
TO ACCOMPANY APPLICATION
TO CHANGE PLACE OF USE
UNDER APPLICATION NO. 34879
FOR IRRIGATION.
BY CLARENCE H. NIEBUHR
FROM UNDERGROUND SOURCE

40431