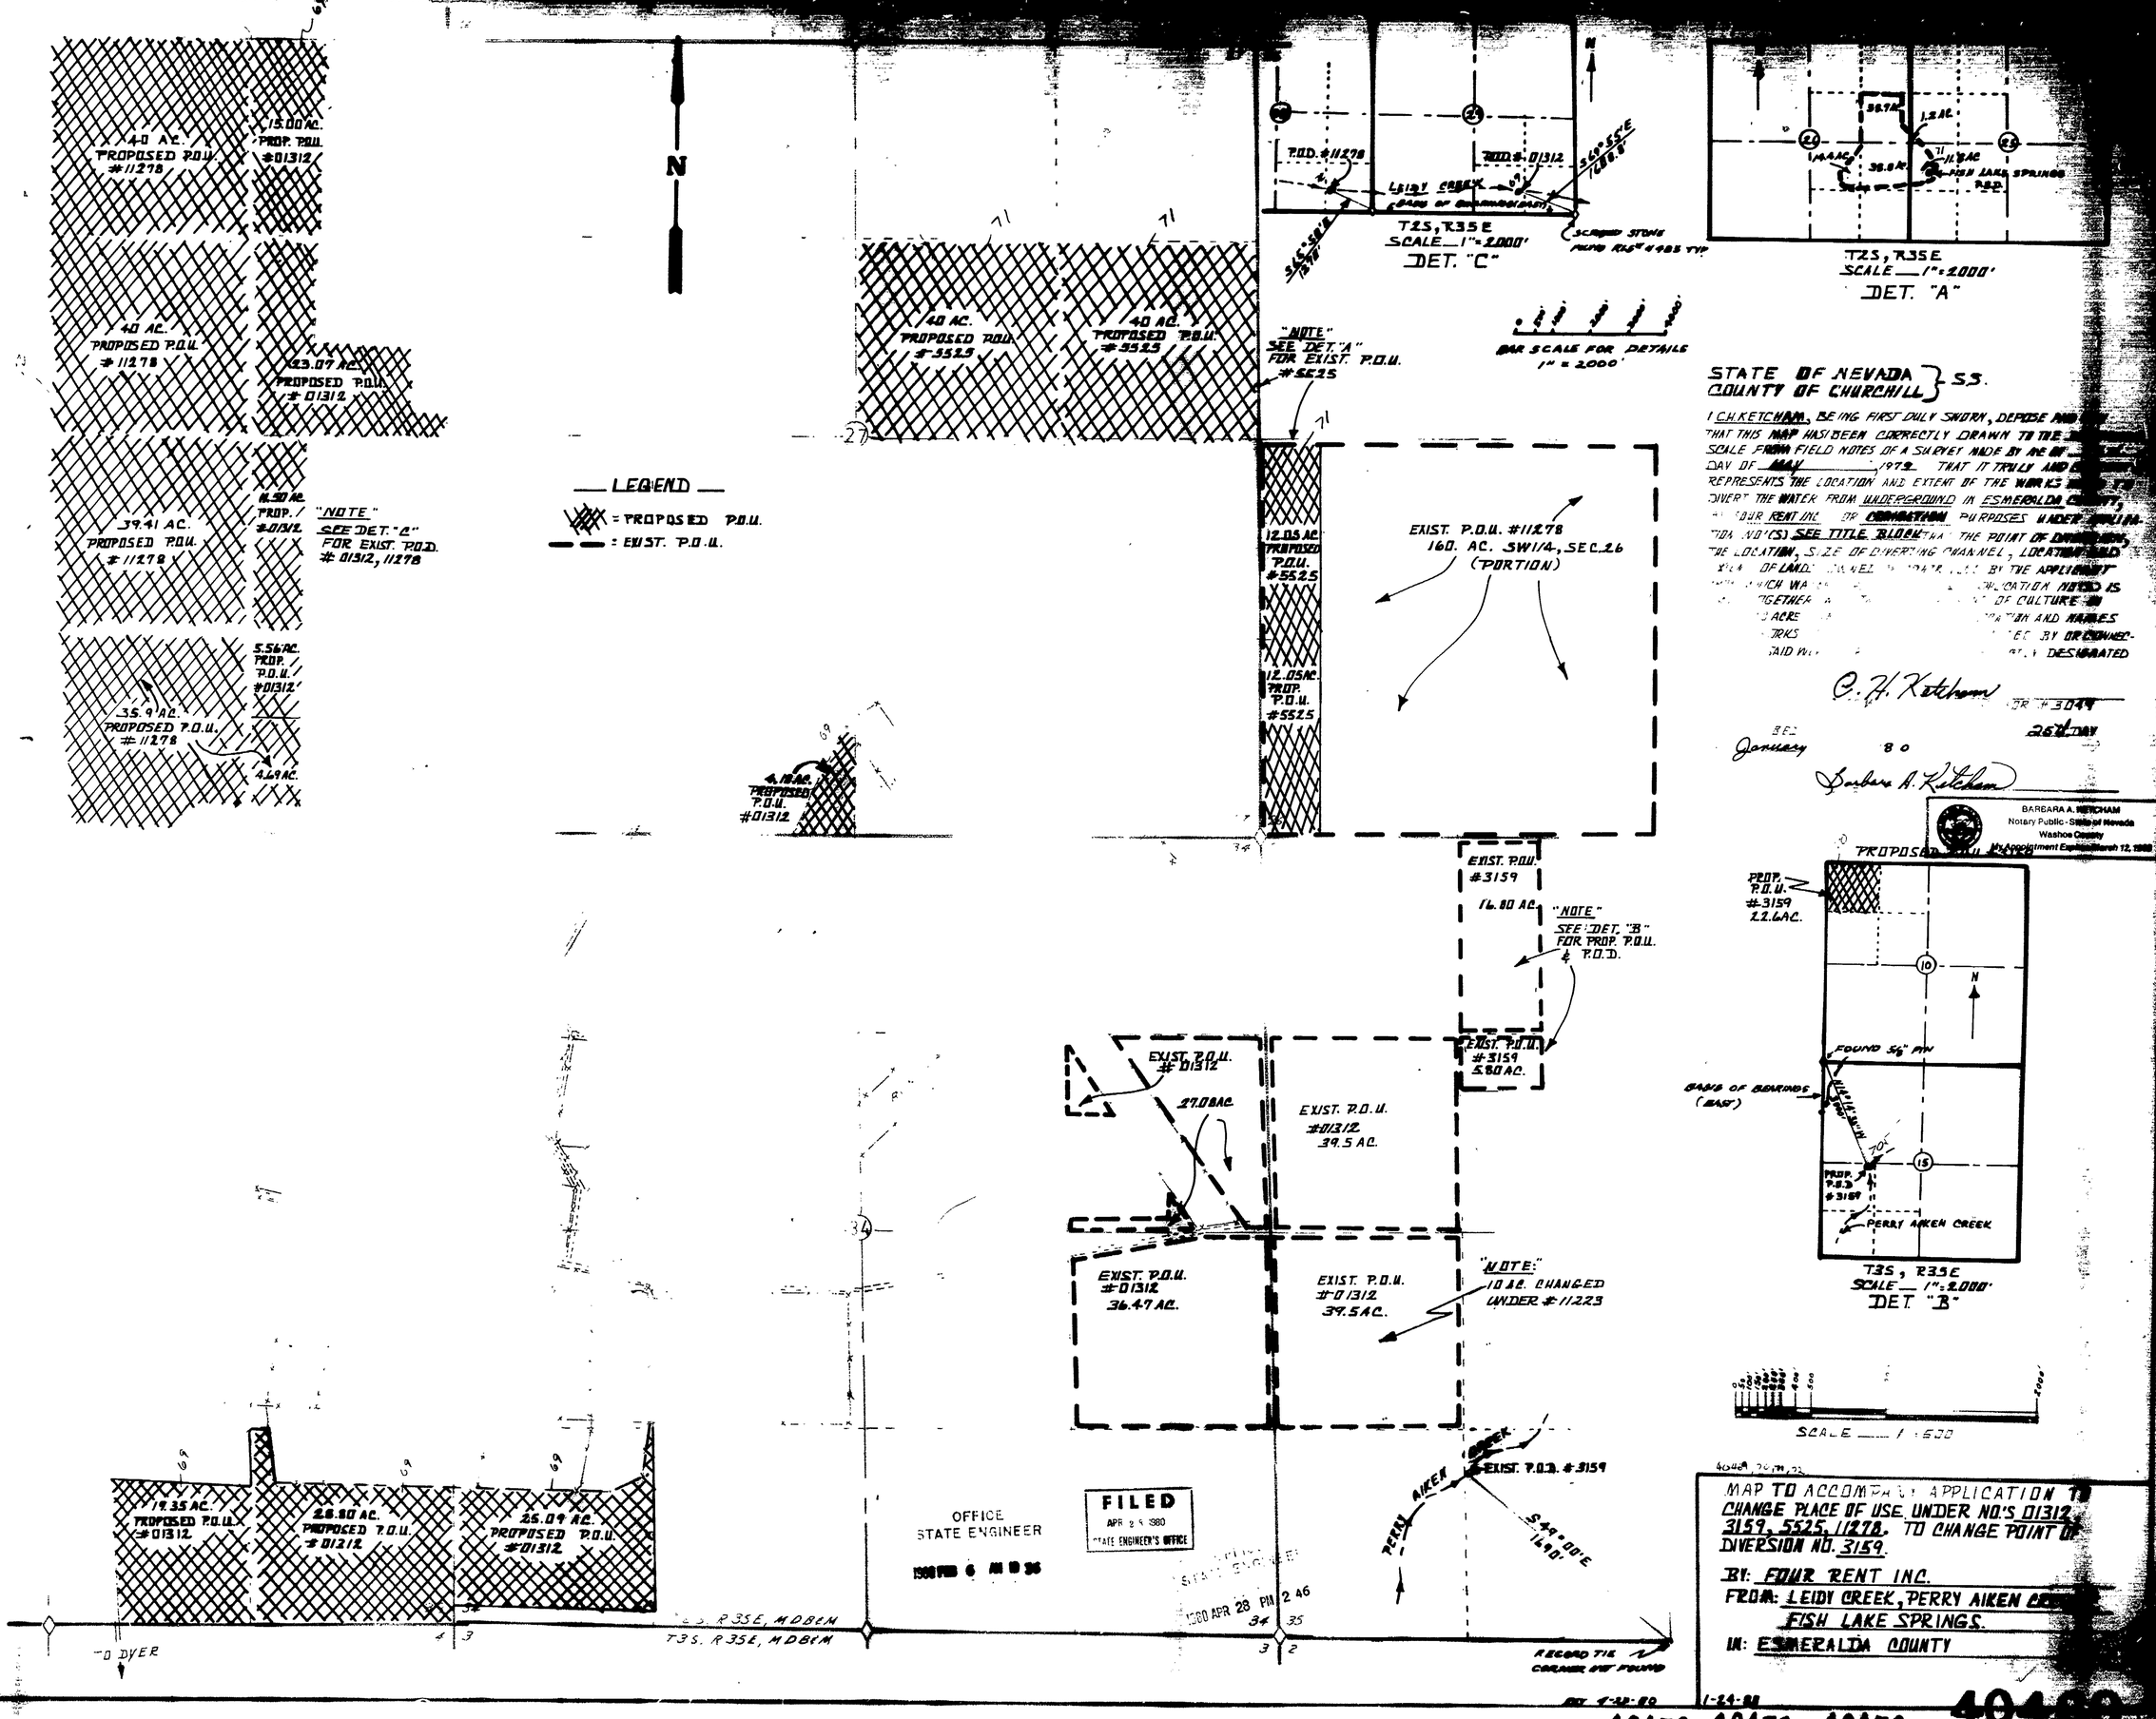

STATE OF NEVADA } SS.
COUNTY OF CHURCHILL }

I, C.H. KETCHAM, BEING FIRST DULY SWORN, DEPOSE AND [illegible] THAT THIS MAP HAS BEEN CORRECTLY DRAWN TO THE [illegible] SCALE FROM FIELD NOTES OF A SURVEY MADE BY ME OF [illegible] DAY OF MAY, 1979. THAT IT TRULY AND [illegible] REPRESENTS THE LOCATION AND EXTENT OF THE WORKS [illegible] DIVERT THE WATER FROM UNDERGROUND IN ESMERALDA COUNTY, [illegible] FOUR RENT INC. OR CONDITION PURPOSES UNDER APPLICATION NO.(S) SEE TITLE BLOCK THAT THE POINT OF DIVERSION, THE LOCATION, SIZE OF DIVERTING CHANNEL, LOCATION AND [illegible] OF LAND [illegible] BY THE APPLICANT [illegible] WHICH WA[illegible] APPLICATION NOTED IS [illegible] TOGETHER [illegible] OF CULTURE IN [illegible] ACRE [illegible] AND NAMES [illegible] BY OR CONNEC- [illegible] DESIGNATED

C. H. Ketcham
FOR #3049
26th DAY
January 80
Barbara A. Ketcham

BARBARA A. KETCHAM
Notary Public - State of Nevada
Washoe County
My Appointment Expires March 12, 1980

MAP TO ACCOMPANY APPLICATION TO CHANGE PLACE OF USE UNDER NO.'S 01312, 3159, 5525, 11278, TO CHANGE POINT OF DIVERSION NO. 3159.

BY: FOUR RENT INC.
FROM: LEIDY CREEK, PERRY AIKEN CREEK, FISH LAKE SPRINGS.
IN: ESMERALDA COUNTY

1-24-80

40472 40471 40470 40469