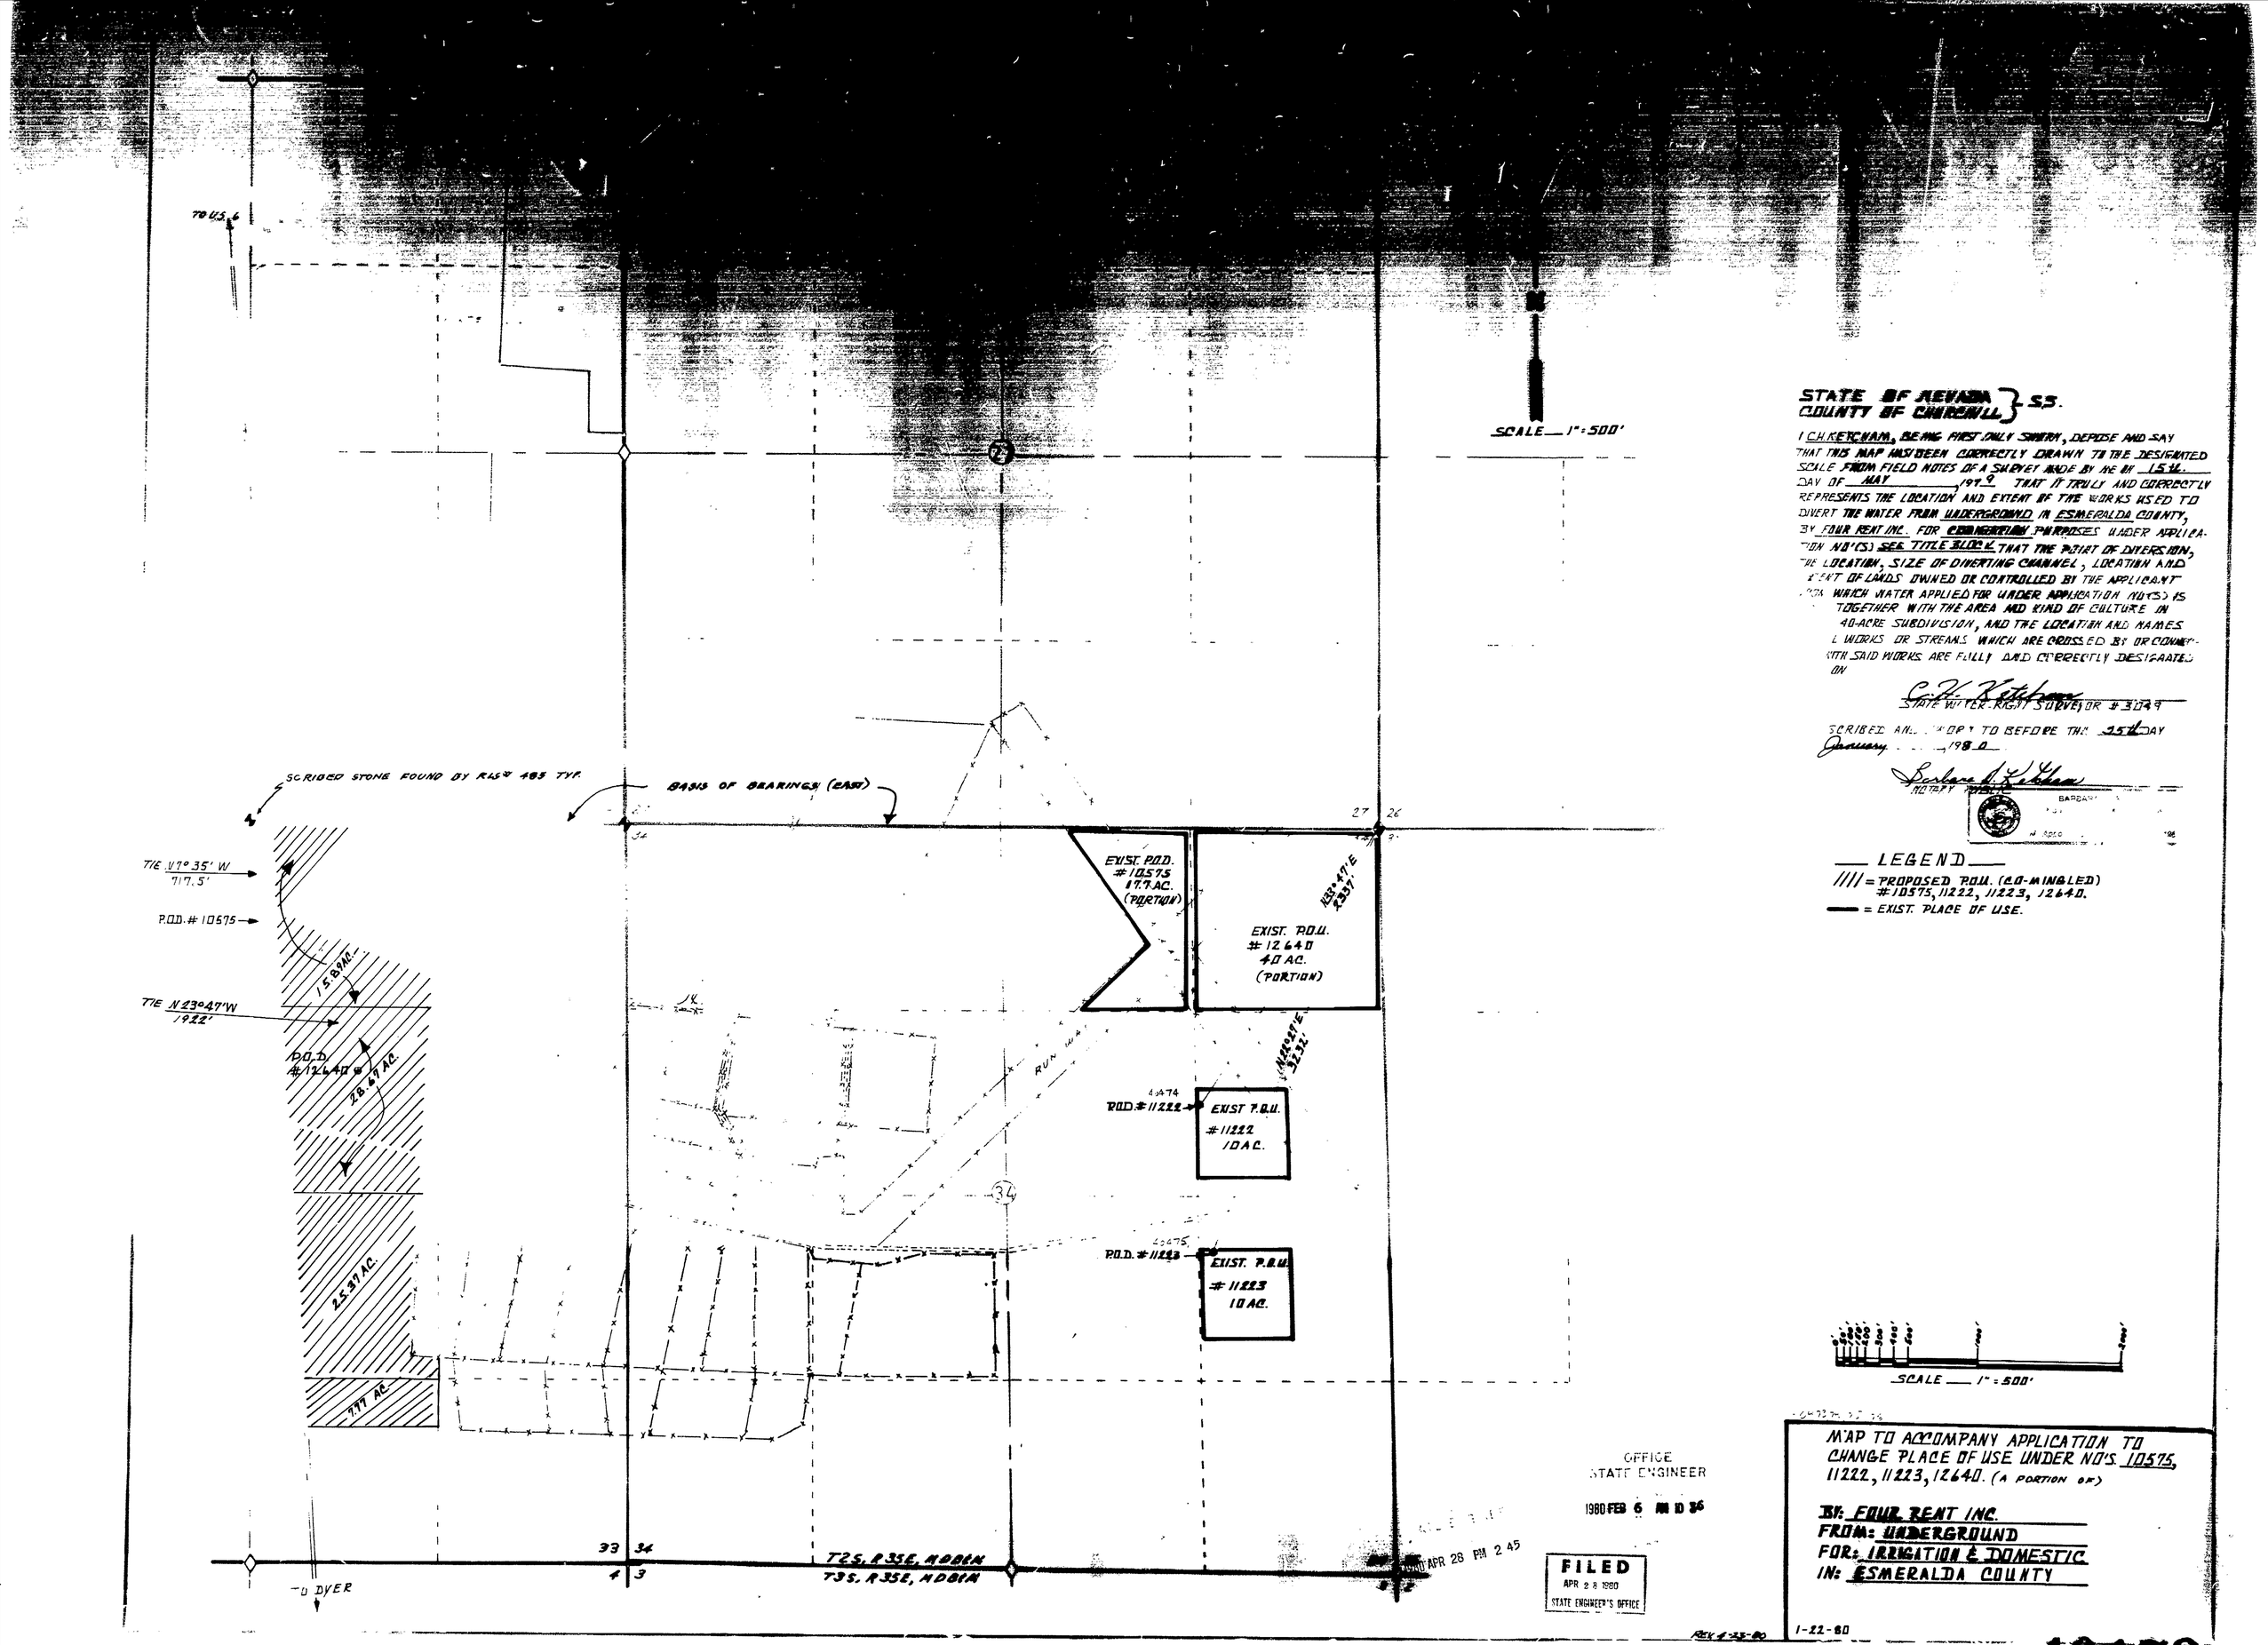

STATE OF NEVADA }
COUNTY OF CHURCHILL } S.S.

I C.H. KETCHAM, BEING FIRST DULY SWORN, DEPOSE AND SAY THAT THIS MAP HAS BEEN CORRECTLY DRAWN TO THE DESIGNATED SCALE FROM FIELD NOTES OF A SURVEY MADE BY ME ON 15th DAY OF MAY, 1979 THAT IT TRULY AND CORRECTLY REPRESENTS THE LOCATION AND EXTENT OF THE WORKS USED TO DIVERT THE WATER FROM UNDERGROUND IN ESMERALDA COUNTY, BY FOUR RENT INC. FOR IRRIGATION PURPOSES UNDER APPLICATION NO'(S) SEE TITLE BLOCK THAT THE POINT OF DIVERSION, THE LOCATION, SIZE OF DIVERTING CHANNEL, LOCATION AND EXTENT OF LANDS OWNED OR CONTROLLED BY THE APPLICANT UPON WHICH WATER APPLIED FOR UNDER APPLICATION NO'(S) IS TO BE APPLIED TOGETHER WITH THE AREA AND KIND OF CULTURE IN 40-ACRE SUBDIVISION, AND THE LOCATION AND NAMES OF ALL WORKS OR STREAMS WHICH ARE CROSSED BY OR CONNECTED WITH SAID WORKS ARE FULLY AND CORRECTLY DESIGNATED ON

C.H. Ketcham
STATE WATER RIGHT SURVEYOR # 3149

SUBSCRIBED AND SWORN TO BEFORE ME THIS 25th DAY January, 1980

Barbara A. Ketcham
NOTARY PUBLIC

BARBARA

LEGEND

//// = PROPOSED P.O.U. (CO-MINGLED) #10575, 11222, 11223, 12640.

▬ = EXIST. PLACE OF USE.

SCALE 1" = 500'

MAP TO ACCOMPANY APPLICATION TO CHANGE PLACE OF USE UNDER NO'S 10575, 11222, 11223, 12640. (A PORTION OF)

BY: FOUR RENT INC.
FROM: UNDERGROUND
FOR: IRRIGATION & DOMESTIC
IN: ESMERALDA COUNTY

1-22-80

40476 40475 40474 **40473**