BASIS OF BEARINGS:

G.L.O. Plat of December 1905
South Line of Section 16
(i.e. N88°27'W)

STATE OF NEVADA }
COUNTY OF WASHOE } ss

I, David M. Boyer, being first duly sworn, depose and say that this map, consisting of one sheet, has been correctly drawn to the designated scale from field notes of a survey made under my supervision and direction on the 7th day of January, 1980; that it truly and correctly represents the location and extent of the works used to divert water from an underground source in Storey County, Nevada by Joseph Conforte for Quasi-Municipal and Domestic Purposes; that the point of diversion, the place and manner of use are fully and correctly designated thereon.

David M. Boyer
DAVID M. BOYER
State Water Rights Surveyor No. 538

Subscribed and sworn to before me on this 8th day of January, 1980.

Susan R. Zancanella
Notary Public in and for Washoe County, Nevada

SUSAN R. ZANCANELLA
Notary Public - State of Nevada
Washoe County
My Appointment Expires July 23, 1980

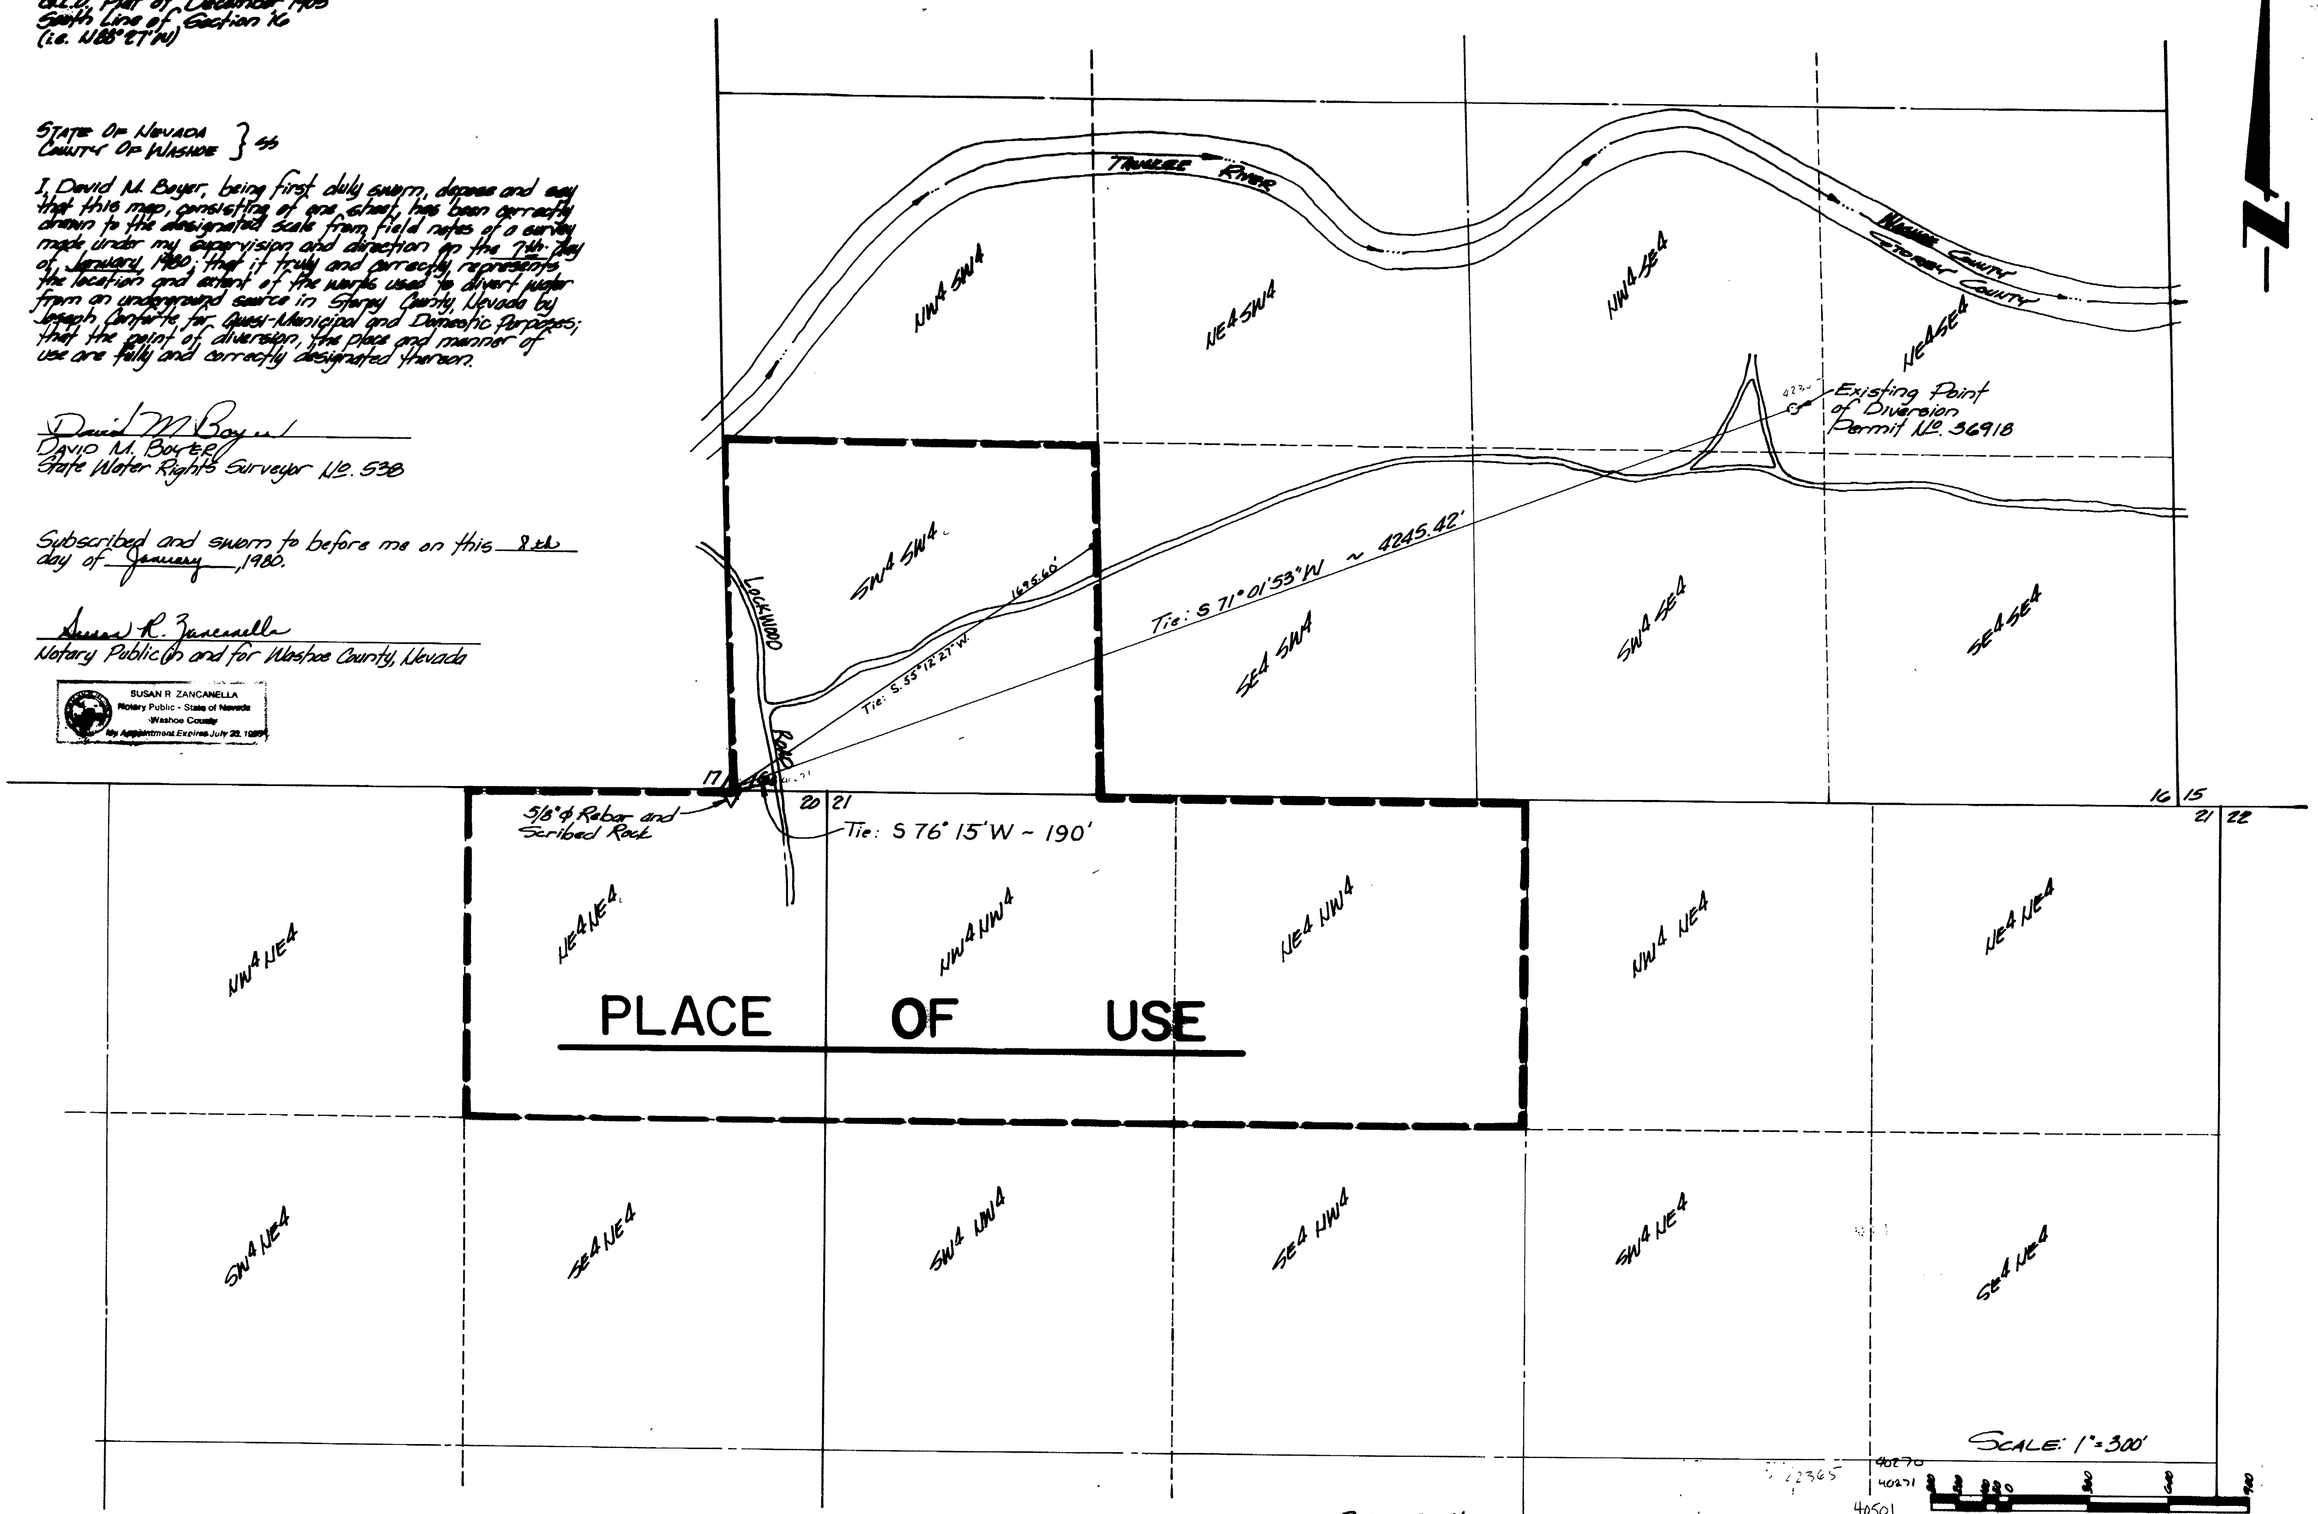

PLACE OF USE

SW4 SW4, Section 16
NE4 NE4, Section 20
N2 NW4, Section 21
T19N, R21E, M.D.B. & M.

OFFICE
STATE ENGINEER

FILED
FEB 8 1980
STATE ENGINEER'S OFFICE

MAP TO ACCOMPANY APPLICATION TO CHANGE POINT OF DIVERSION OF PERMIT NO. 36918 AND FOR QUASI-MUNICIPAL AND DOMESTIC PURPOSES BY JOSEPH CONFORTE FROM AN UNDERGROUND SOURCE IN STOREY COUNTY, NEVADA

THE SPINK CORPORATION
ENGINEERS - PLANNERS - SURVEYORS
625 Morgan Drive, Reno, Nevada

40270 40271 40501