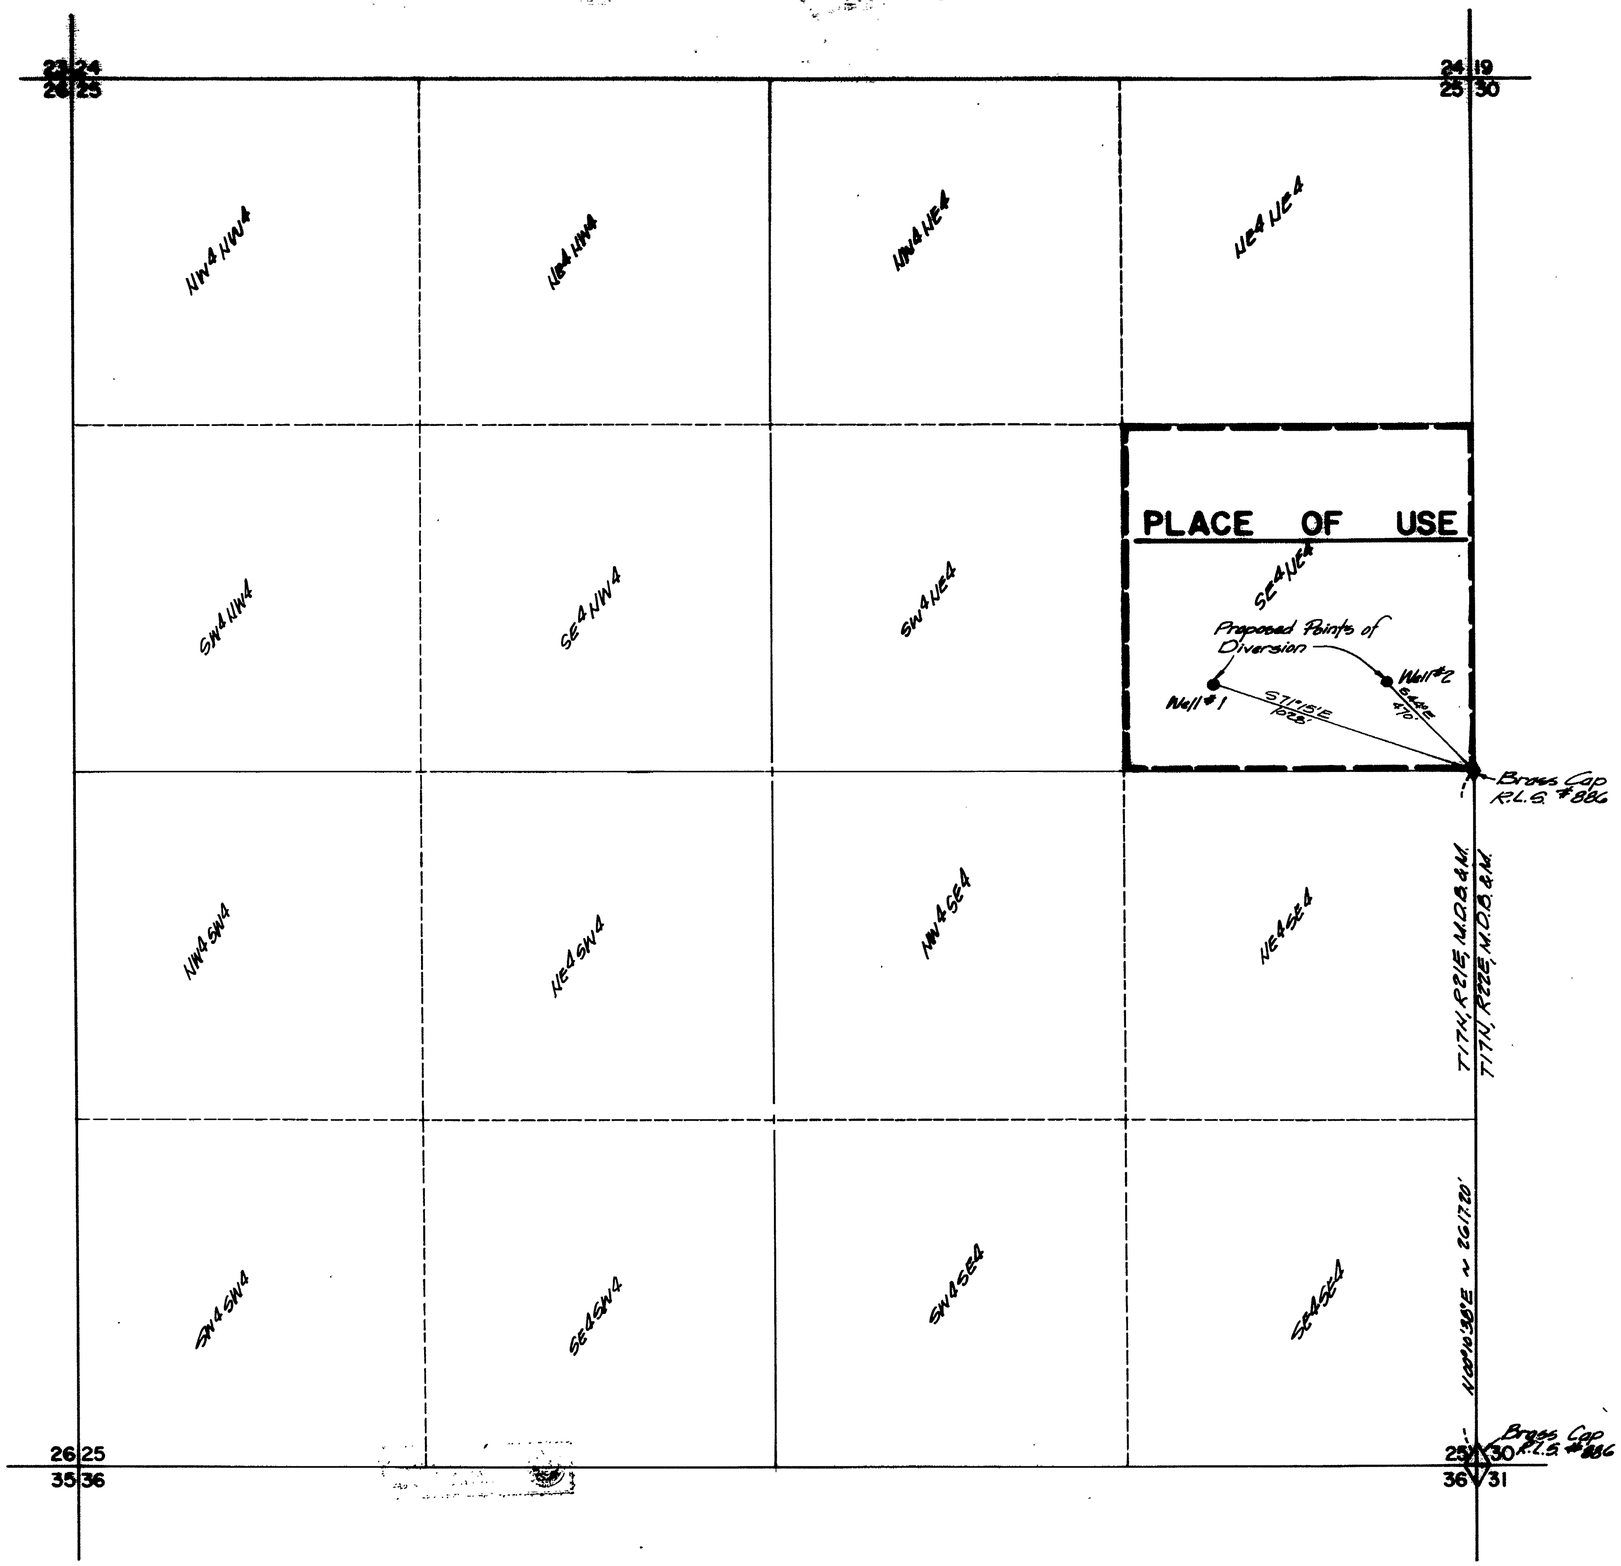

BASIS OF BEARINGS:

The East line of Section 25, T17N, R21E, M.D.B.&M. between the Southeast corner and East 1/4 corner of Section 25, (i.e. N00°10'38"E) as per Record of Survey for Joseph Hamernick under File No. 41710 in the Official Records of Storey County, Nevada

STATE OF NEVADA }
COUNTY OF WASHOE } ss

I, David M. Boyer, being first duly sworn, depose and say that this map, consisting of one sheet, has been correctly drawn to the designated scale from notes of a survey made under my supervision and direction on February 6, 1980; that it truly and correctly represents the location and extent of the works used to divert water from underground sources in Storey County, Nevada by Ben Rollison for Quasi-Municipal and Domestic Purposes. That the points of diversion, the place and manner of use are fully and correctly designated thereon.

David M. Boyer
DAVID M. BOYER
State Water Rights Surveyor No. 538

Subscribed and sworn to before me this 8th day of Feb., 1980.

Jean Williams
Notary Public in and for the State of Nevada
Carson City, Nevada

JEAN WILLIAMS
NOTARY PUBLIC - NEVADA
CARSON CITY
My Commission Expires Sept. 24, 1981

300 200 100 0 300 600 900

Scale: 1"=300'

40502-3

OFFICE
STATE ENGINEER

MAP
TO ACCOMPANY APPLICATION
TO APPROPRIATE WATER
FOR QUASI-MUNICIPAL
AND DOMESTIC PURPOSES
FROM UNDERGROUND SOURCES
BY BEN ROLLISON IN STOREY COUNTY, NEVADA

THE SPINK CORPORATION
ENGINEERS · PLANNERS · SURVEYORS
625 - Margrove Drive

40503 40502