64298 64839 65135 66101 66122 66922 69108 70009 73232 72957 73505 76054 76102 76103 77554 77555 77556

70009 CERTIFICATE NO. 20203 ISSUED 10-12-2016

73232 CERTIFICATE NO. 20204 ISSUED 10-12-2016

1. EXISTING PLACE of USE FOR PERMIT No. 25145, INCLUDES ALL AREAS WITHIN IVGID BOUNDARIES WITH THE EXCEPTION OF THE LAND LOCATED WITHIN THE BOUNDARY DESIGNATED AS:
2. EXISTING PLACE of USE FOR PERMIT No's 20849, 20850, AND APPLICATION No's 25765 and 25064 INCLUDES ALL AREAS WITHIN IVGID BOUNDARIES WITH THE EXCEPTION OF THE LAND LOCATED WITHIN THE BOUNDARY DESIGNATED AS:
3. EXISTING PLACE of USE FOR PERMIT No. 35903, BOUNDARY DESIGNATED AS:
4. DISTRICT BOUNDARY and PROPOSED PLACE of USE DESIGNATED AS:

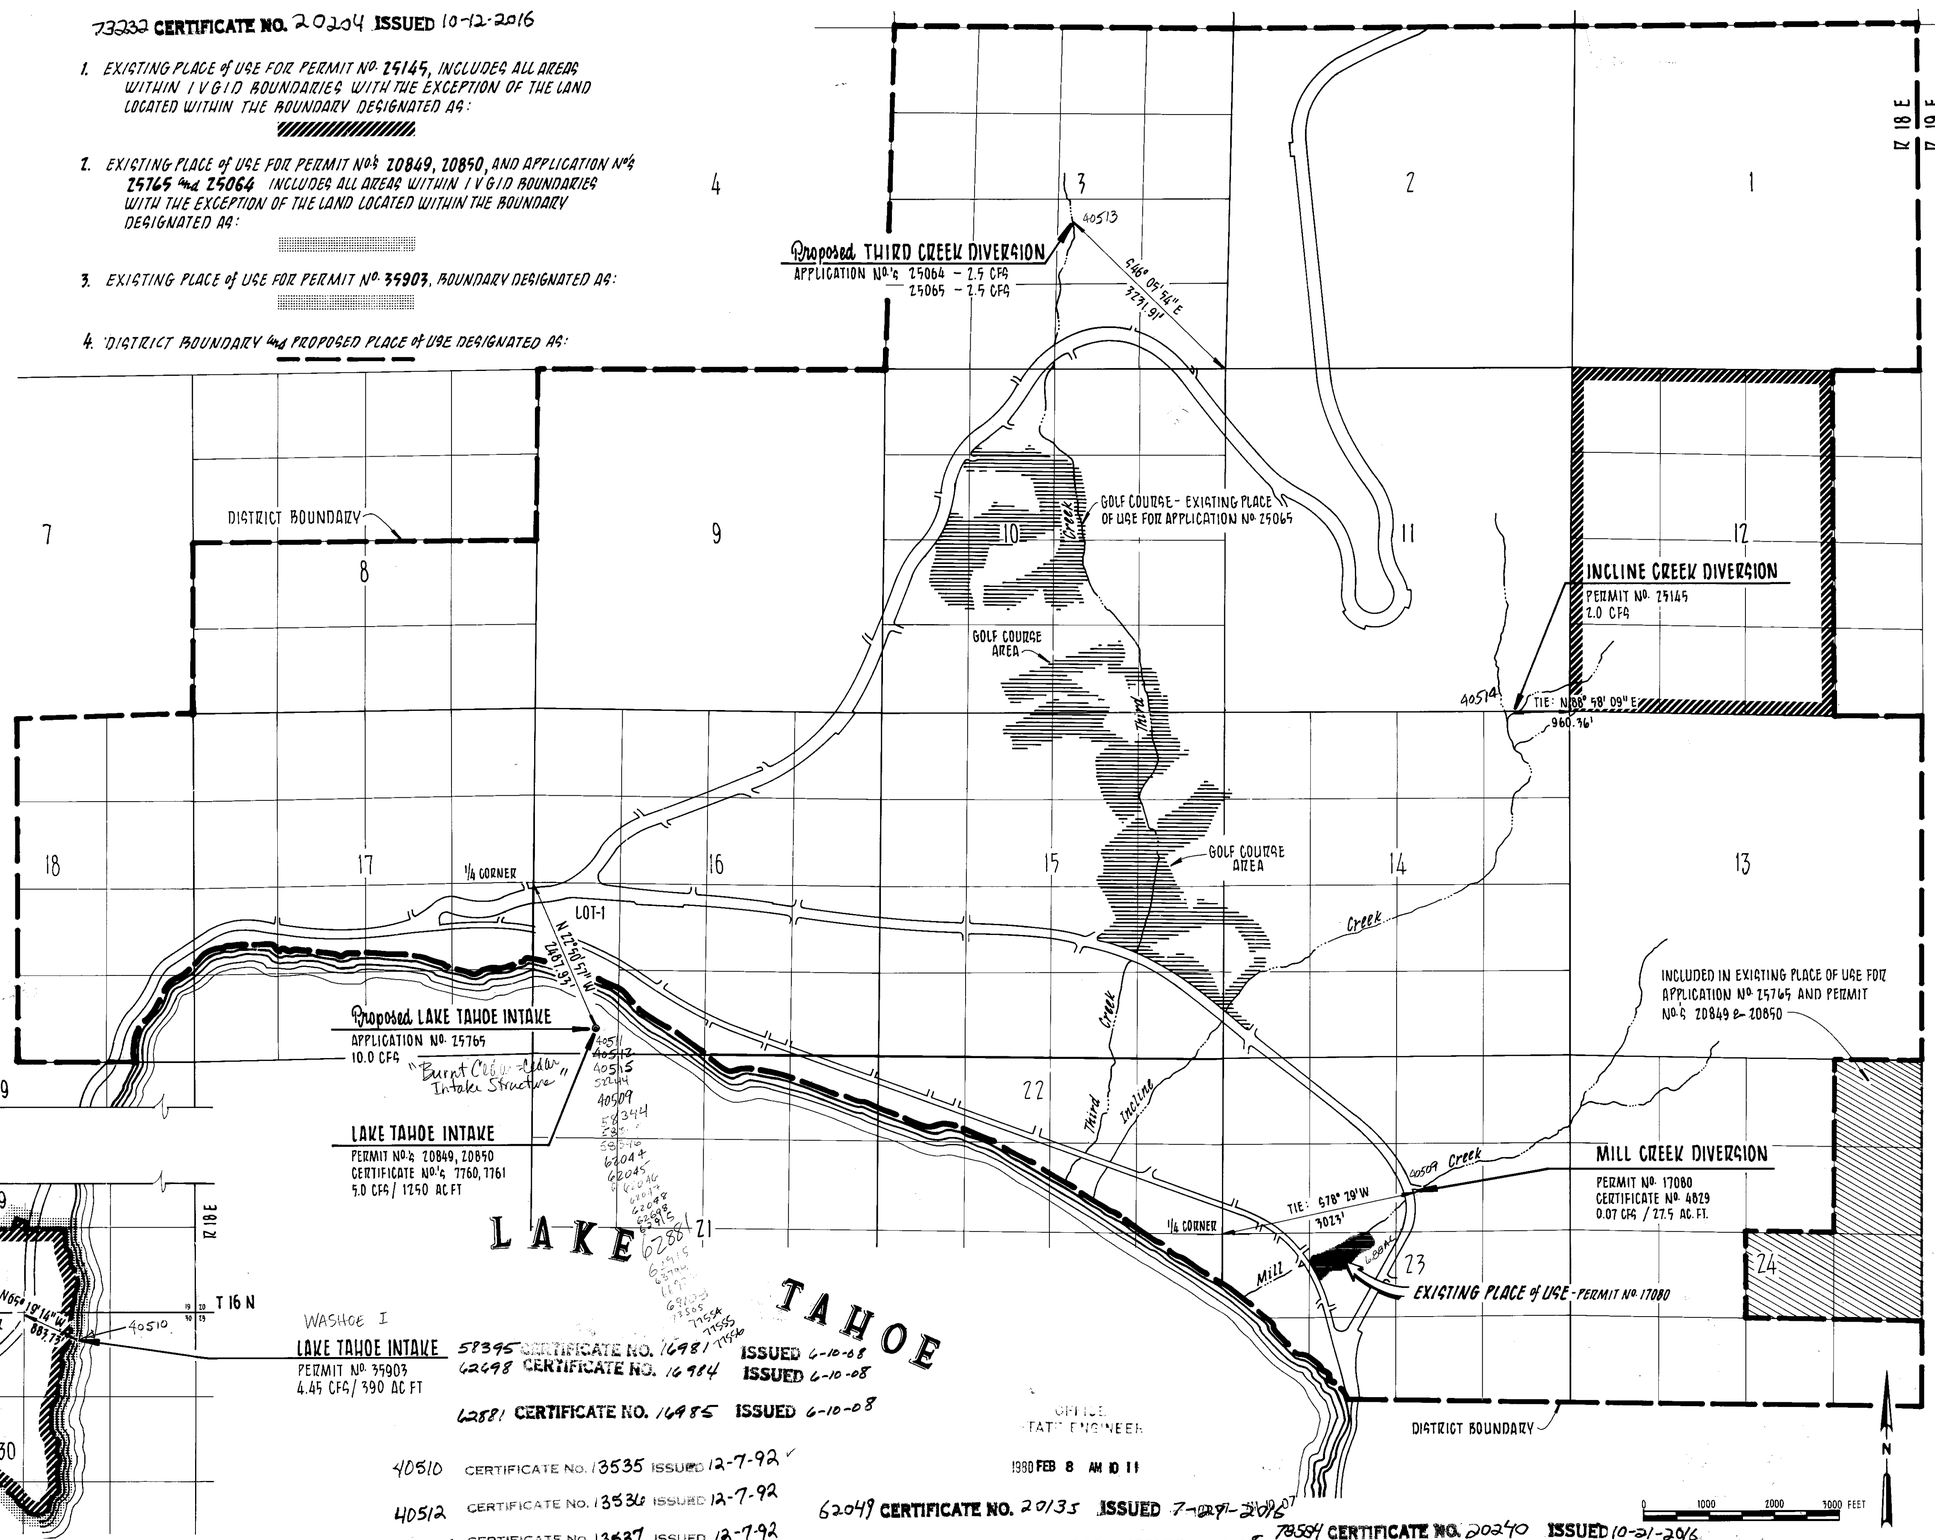

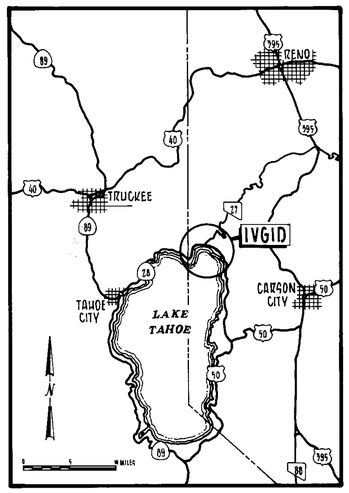

LOCATION MAP

STATE of NEVADA,
CARSON CITY S.S.

I, JOSEPH E. PATTEN, being first duly sworn, depose and say that this map, consisting of one(1) sheet, has been correctly drawn to the designated scale, based on available information and public records and reviewed by me, between the 1st and 15th day of November 1979; that it truly and correctly represents the proposed location and extent of the works used to divert water from SURFACE WATER sources; in WASHOE COUNTY, by INCLINE VILLAGE GENERAL IMPROVEMENT DISTRICT for MUNICIPAL purposes. That the proposed point of diversion, and the boundary of all lands where water is proposed to be used, are fully and correctly designated hereon.

Joseph E. Patten
STATE WATER RIGHT SURVEYOR No. 533

Subscribed and sworn to before me
this 12th day of November, 1979
Notary Public in and for Shasta County, Calif.
Lisa J. Tahti

OFFICIAL SEAL
LISA J. TAHTI
NOTARY PUBLIC - CALIFORNIA
PRINCIPAL OFFICE IN
SHASTA COUNTY
My Commission Expires Aug. 21, 1981

CH2M HILL

MAP
to accompany application to consolidate the place and manner of use of applications and permits
35903, 20849, 20850, 25145, 17080, 25064, 25765

INCLINE VILLAGE GENERAL IMPROVEMENT DISTRICT

for Municipal purposes from Surface Water Sources in Washoe County, Nevada

62495 CERTIFICATE NO. 18763 ISSUED 8-1-12
62496 CERTIFICATE NO. 18764 ISSUED 8-1-12
62497 CERTIFICATE NO. 18765 ISSUED 8-1-12
62498 CERTIFICATE NO. 18766 ISSUED 8-1-12

40510 CERTIFICATE NO. 13535 ISSUED 12-7-92
40512 CERTIFICATE NO. 13536 ISSUED 12-7-92
40515 CERTIFICATE NO. 13537 ISSUED 12-7-92
40511 CERTIFICATE NO. 14298 ISSUED 12-21-96
52244 CERTIFICATE NO. 14299 ISSUED 12-21-96

58395 CERTIFICATE NO. 16981 ISSUED 6-10-08
62498 CERTIFICATE NO. 16984 ISSUED 6-10-08
62881 CERTIFICATE NO. 16985 ISSUED 6-10-08

62049 CERTIFICATE NO. 20135 ISSUED 7-22-2016
62044 CERTIFICATE NO. 16982 ISSUED 6-10-08
62048 CERTIFICATE NO. 16983 ISSUED 6-10-08

78584 CERTIFICATE NO. 20240 ISSUED 10-21-2016
66122 CERTIFICATE NO. 18767 ISSUED 8-1-12
66922 CERTIFICATE NO. 18768 ISSUED 8-1-12
72957 CERTIFICATE NO. 18769 ISSUED 8-1-12
73505 CERTIFICATE NO. 18770 ISSUED 8-1-12

FILED
STATE ENGINEER'S OFFICE

40509-15
62045 CERTIFICATE NO. 20090 ISSUED 4-7-2016 (S)
62046 CERTIFICATE NO. 20091 ISSUED 4-7-2016 (S)
62047 CERTIFICATE NO. 20092 ISSUED 4-7-2016 (S)

62047 62046 62045 62044 59774 58396 58395 58344 52525 52244 40515 40514 40513 40512 40511 40510 40509

78136 78583 78584 81868

62047 62046 62045 62044 62049 62048 62881 62498 62497 62496 62495 69108 66122 66922 72957 73505 73232 70009 64298 64839 65135 66101