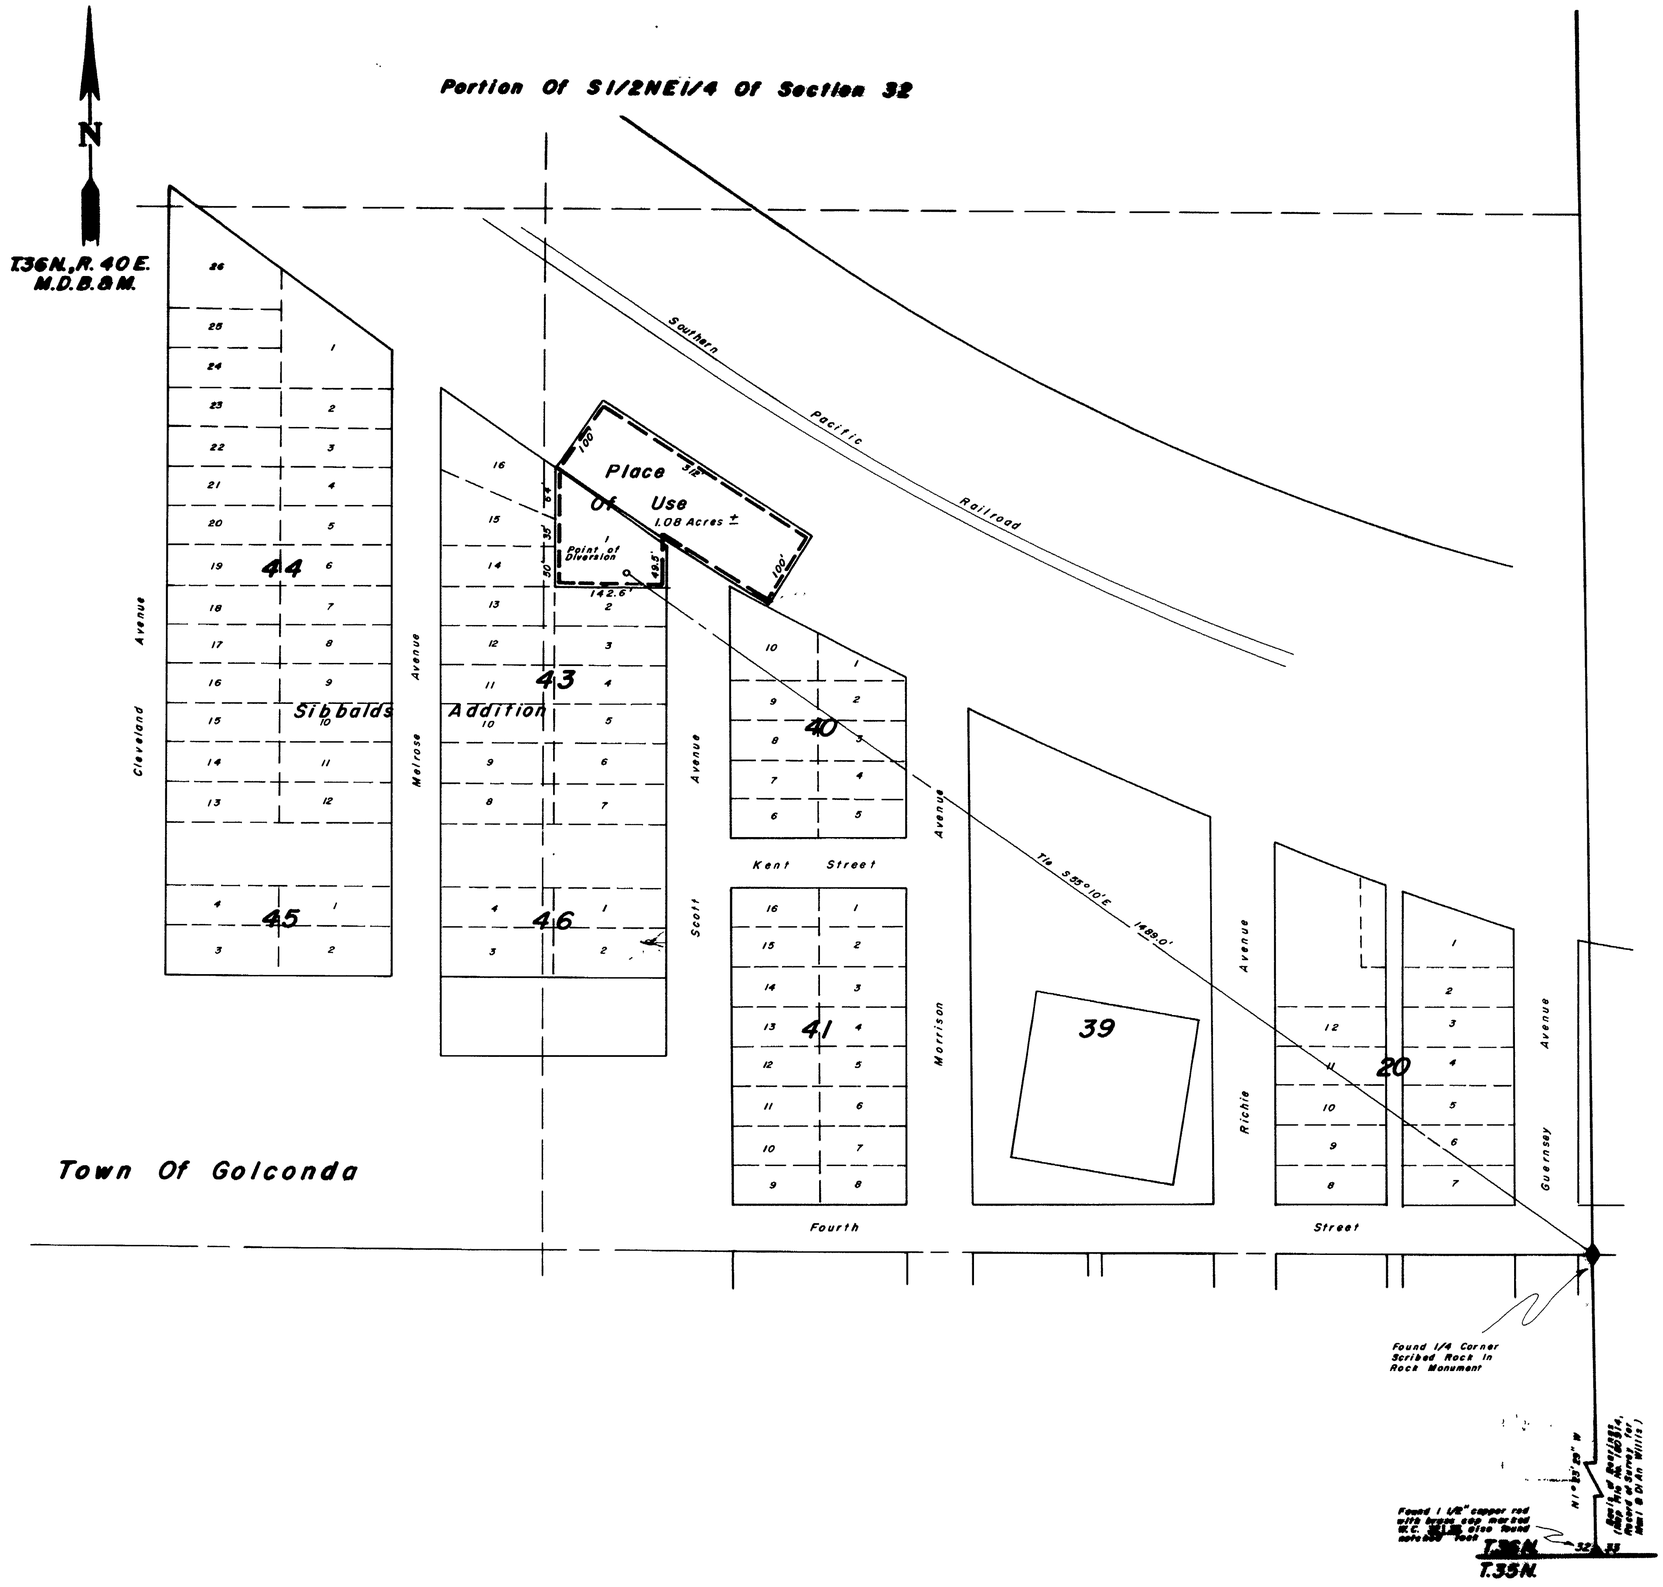

State of Nevada
County of Humboldt } S.S.

I, Robert N. Caldwell, being first duly sworn, depose and say that this map, consisting of one sheets, has been correctly drawn from field notes of a survey made by me during March, 1980, that it truly and correctly represents the location and extent of the works used to divert water from underground in Humboldt County by Elmer F. & Wilma C. Gordon for Domestic purposes, that the proposed point of diversion, the approximate location and size of the diverting channel, all reservoirs or basins, the locations and names of all other works which will cross or connect with the proposed works, and the boundary of all lands, showing by 40-acre subdivisions the areas proposed to be irrigated, are fully and correctly designated thereon.

State Water Resources Registered Land Surveyor No. 468

Subscribed and sworn to before me this 2nd day of April 19 80.

Notary

Scale 1" = 100'

100 0 100 200 300 400

40541

Map To Accompany Application
To Appropriate Water
From Underground
By Elmer F. and Wilma C. Gordon
Within Section 32, T.36N., R.40E. M.D.B.&M.
Humboldt County

40541

FILED
APR 3 1980
STATE ENGINEER'S OFFICE

OFFICE STATE ENGINEER
1980 APR 3 PM 2:30

Desert-Mountain Surveying Company
510 Molerbay Street
Winnemucca, Nevada