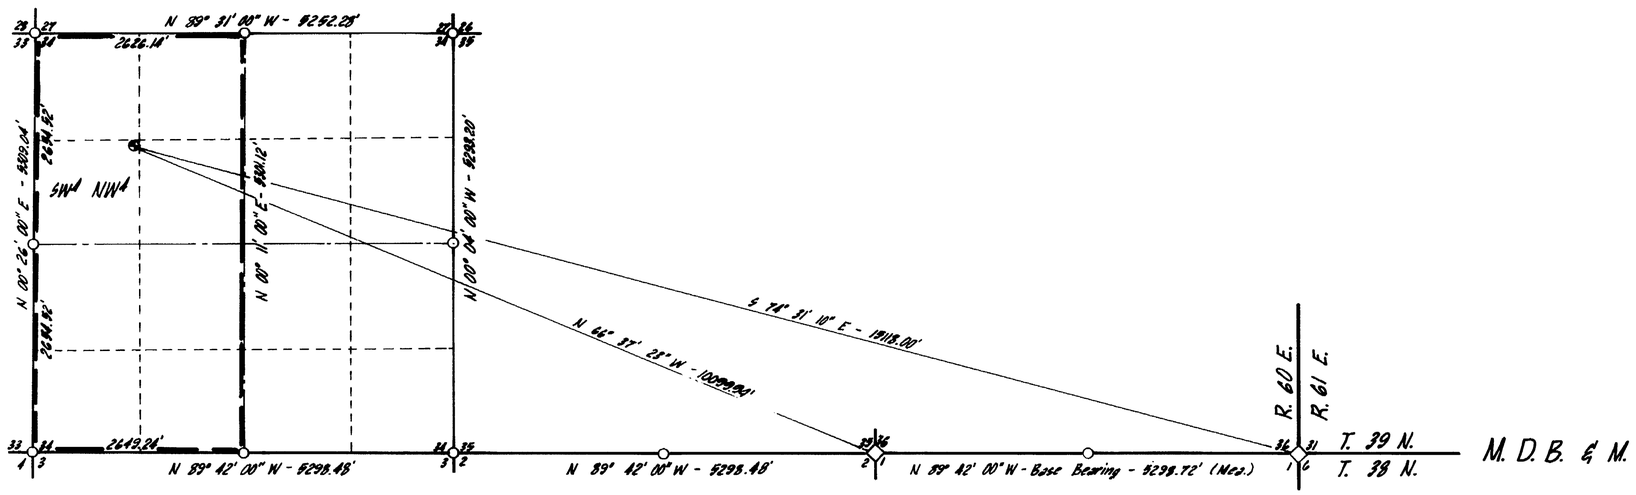

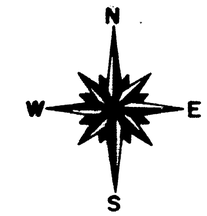

STATE OF IDAHO
COUNTY OF TWIN FALLS } ss

I, Charles D. Howard, being first duly sworn, depose and say that this map has been correctly drawn to the designated scale from field notes of a survey made under my supervision and direction, between the 21st day of January, and the 24th day of January 1980 that it truly and correctly represents the proposed location and extent of the works used to divert water from an underground source in Elko County, Nevada,

by JIM BASAMAKIS

for irrigation purposes. That the proposed point of diversion, the approximate location and size of the diverting channel, all reservoirs or basins, the location and names of all other works which will cross or connect with the proposed works, and the boundary of all lands, showing by 40-acre subdivisions the areas proposed to be irrigated, are fully and correctly designated thereon.

Charles D. Howard
535
STATE WATER RIGHT SURVEYOR #535

Subscribed and sworn to before me Cheri Humon
this 8 day of Feb., 1980
Notary Public in and for Twin Falls County, Idaho.

CHERI HUMON NOTARY PUBLIC STATE OF IDAHO

1000 0 1000 2000 3000 4000

SCALE: 1" = 1000'

LEGEND

- Place Of Use
- Township Line
- Section Line
- 1/4 Line
- 1/16 Line
- Proposed Point Of Diversion
- Section Corner Found U.S.G.L.O. Brass Cap
- 1/4 Corner Found U.S.G.L.O Brass Cap
- Corner Projected From Government Plat
- Corner Unsurveyed - Protracted

NOTE: All Distances are Record as Provided by Government Land Office Unless Otherwise Shown.

Base Bearing - as Shown (True Bearing) South Section Line Section 34, T.39 N., R.60 E., MDB. & M.

FILED
FEB 15 1980
STATE ENGINEER'S OFFICE

OFFICE
STATE ENGINEER
1980 FEB 15 PM 2 12

40545

MAP

To Accompany Application to Appropriate Water for Irrigation

By JIM BASAMAKIS from an Underground Source

Application Number

EHM Edwards, Howard & Martens, Inc. ENGINEERS - PLANNERS - SURVEYORS
TWIN FALLS, IDAHO Ph. 1-208-734-4888

40545