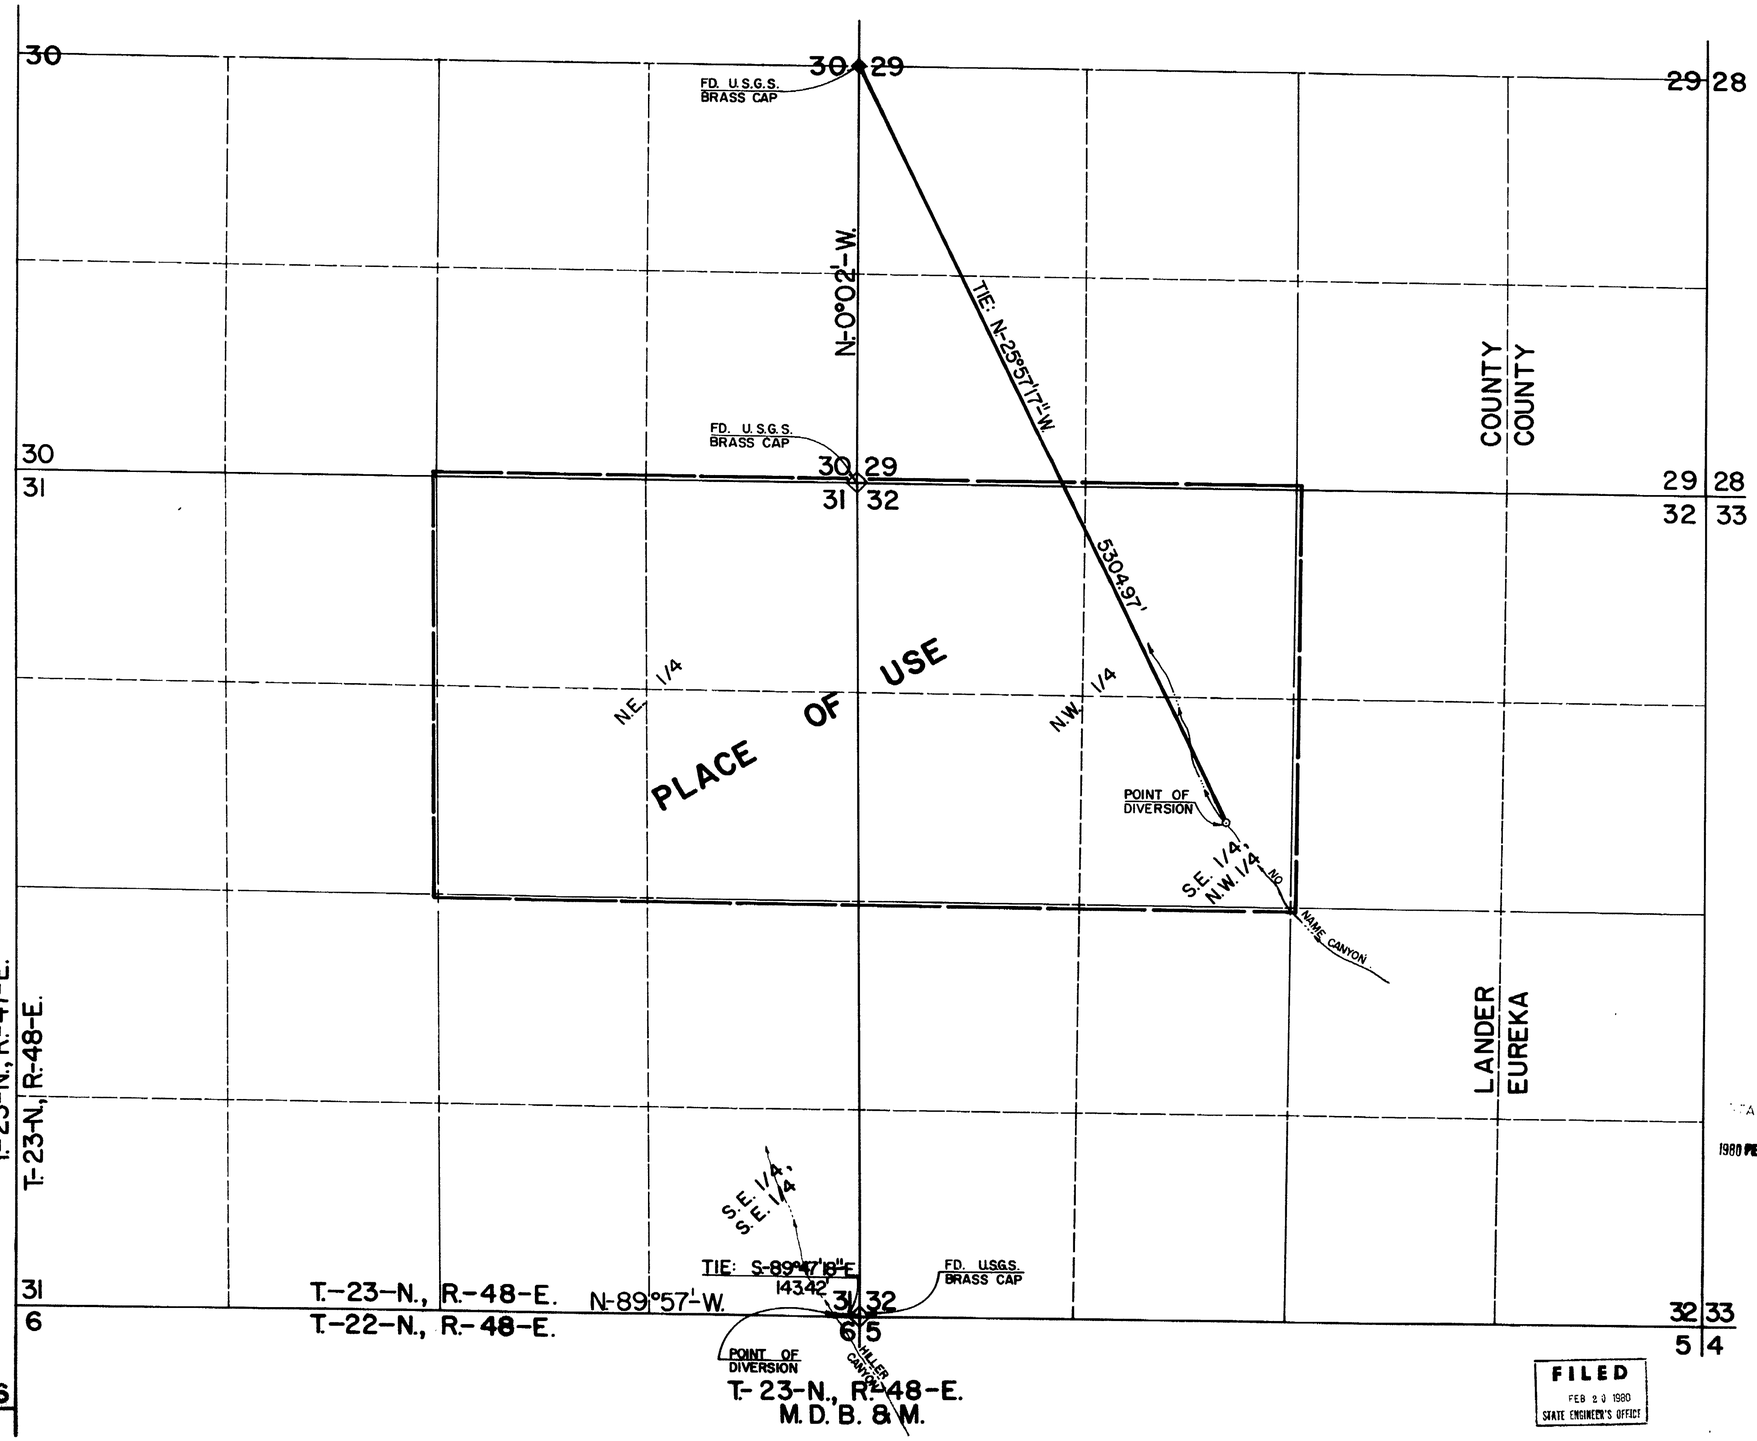

N

BASIS OF BEARINGS:

U.S.G.L.O. Quad @ T-23-N., R-48-E., M.D.B.&M., Filed at The Surveyor General's Office Reno, Nevada August 20, 1918 i.e. Bearing North South Section Line Section 30 & 29, N-0°02'-W. and South Line Section 31 - N-89°57'W.

STATE OF NEVADA
COUNTY OF WASHOE ss

I, RICHARD W. ARDEN, Being First Duly Sworn, Depose And Say That This Map, Consisting of 1 Sheet, Has Been Correctly Drawn To The Designated Scale From Field Notes of A Survey Made Under My Supervision And Direction, Between The 12th Day of Nov., And The 20th Day of Dec., 1979, That it Truly And Correctly Represents The Proposed Location And Extent of The Works Used To Divert Water From Surface Sources (No Name Canyon & Hiller Canyon) in Lander County, By University of Nevada For Irrigation & Domestic Purposes.
That The Proposed Point of Diversion, The Approximate Location And Size of The Diverting Channel, All Reservoirs or Basins, The Location And Names of All Other Works Which Will Cross or Connect With The Proposed Works, And The Boundary of All Lands, Showing By 40-Acre Subdivisions The Areas Proposed To Be Irrigated, Are Fully And Correctly Designated Thereon.

RICHARD W. ARDEN
State Water Rights Surveyor No. 307

Subscribed And Sworn To Before Me This 14th Day of February, 1980.

NOTARY PUBLIC

CAROL ANN ADAMS
Notary Public - State of Nevada
Washoe County
My Appointment Expires June 25, 1985

OFFICE STATE ENGINEER
1980 FEB 20 PM 1 39

0 100 250 500 1000 1500 2000
SCALE: 1"=500'

FILED
FEB 20 1980
STATE ENGINEER'S OFFICE

MAP
TO ACCOMPANY APPLICATION
TO APPROPRIATE WATER
FOR IRRIGATION & DOMESTIC PURPOSES
BY UNIVERSITY OF NEVADA
FROM SURFACE SOURCES (NO NAME CANYON, & HILLER CANYON) IN LANDER COUNTY, NEVADA

SPA
950 INDUSTRIAL WAY
SPARKS, NEVADA

JOB NO. 161-005-79
DATE DEC., 1979
DR. J.L.V.O.

40570 40569