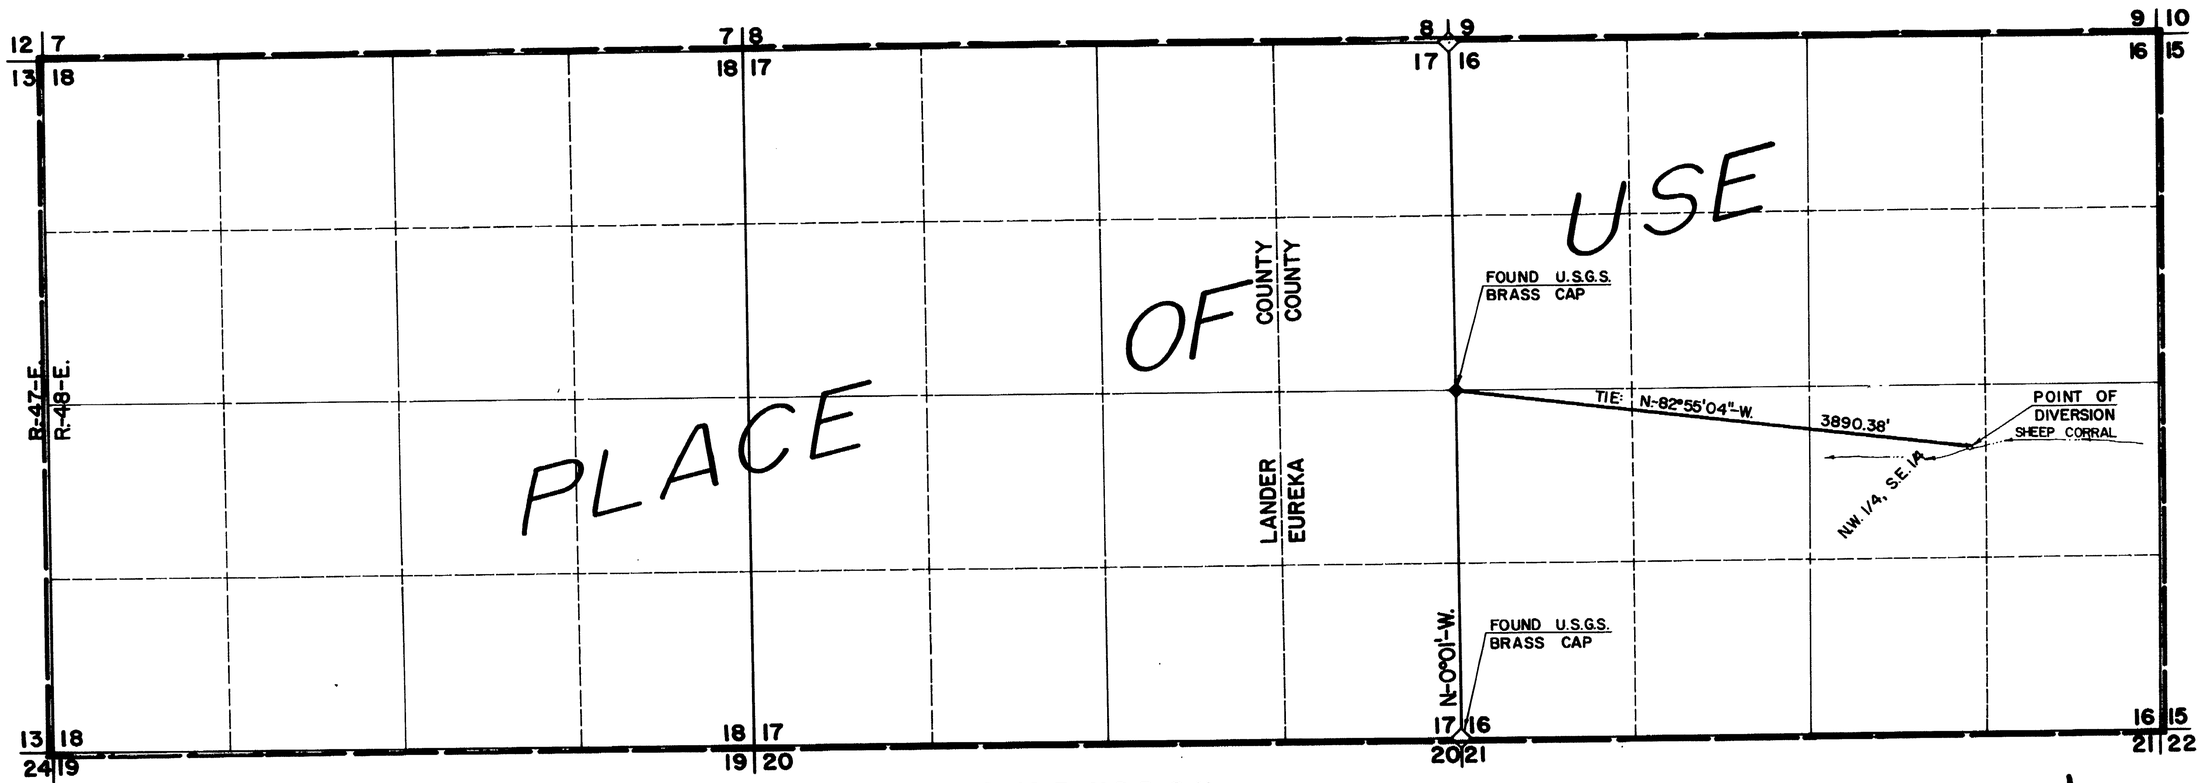

STATE OF NEVADA
COUNTY OF WASHOE ss

I, Richard W. Arden, being first duly sworn, depose and say that this map consisting of one sheet, has been correctly drawn to the designated scale from field notes of a survey made by me, or under my supervision and direction, between the 12TH day of Nov. 1979, and the 18TH day of Feb., 1980; that it truly and correctly represents the proposed location and extent of the works used to divert water from a surface source (Sheep Corral) in Eureka County, by University of Nevada for Stockwater and Domestic purposes. That the proposed point of diversion, the approximate location and size of the diverting channel, all reservoirs or basins, the location and names of all other works which will cross or connect with the proposed works, and the boundary of all lands, showing by 40-acre subdivisions the areas proposed to be irrigated, are fully and correctly designated thereon.

Richard W. Arden
State Water Right Surveyor No. 307

Subscribed and sworn to before me this 19th day of February, 1980.

Carol Ann Adams
Notary Public

BASIS OF BEARINGS
U.S.G.L.O. Quad at T.23 N., R.48 E., M.D.B. & M., filed at the Surveyor Generals office, Reno, Nevada, August 20, 1918; i.e. — Bearing North-South Section Line, Section 17, N.0°01'W.

N

0 100 300 600 1200 1800 2400
SCALE: 1" = 600'

40171

FILED
FEB 20 1980
STATE ENGINEER'S OFFICE

CERTIFICATE No. [illegible] ISSUED [illegible]

OFFICE
STATE ENGINEER
1980 FEB 20 [illegible]

MAP
TO ACCOMPANY APPLICATION
TO APPROPRIATE WATER
FOR STOCKWATER & DOMESTIC PURPOSES
BY UNIVERSITY OF NEVADA
FROM A SURFACE SOURCE (SHEEP CORRAL)
IN EUREKA COUNTY, NEVADA

sea 950 INDUSTRIAL WAY
SPARKS, NEVADA

JOB NO. 161-005-7[illegible]
DATE [illegible]
DR. J.L.V.O.

40571