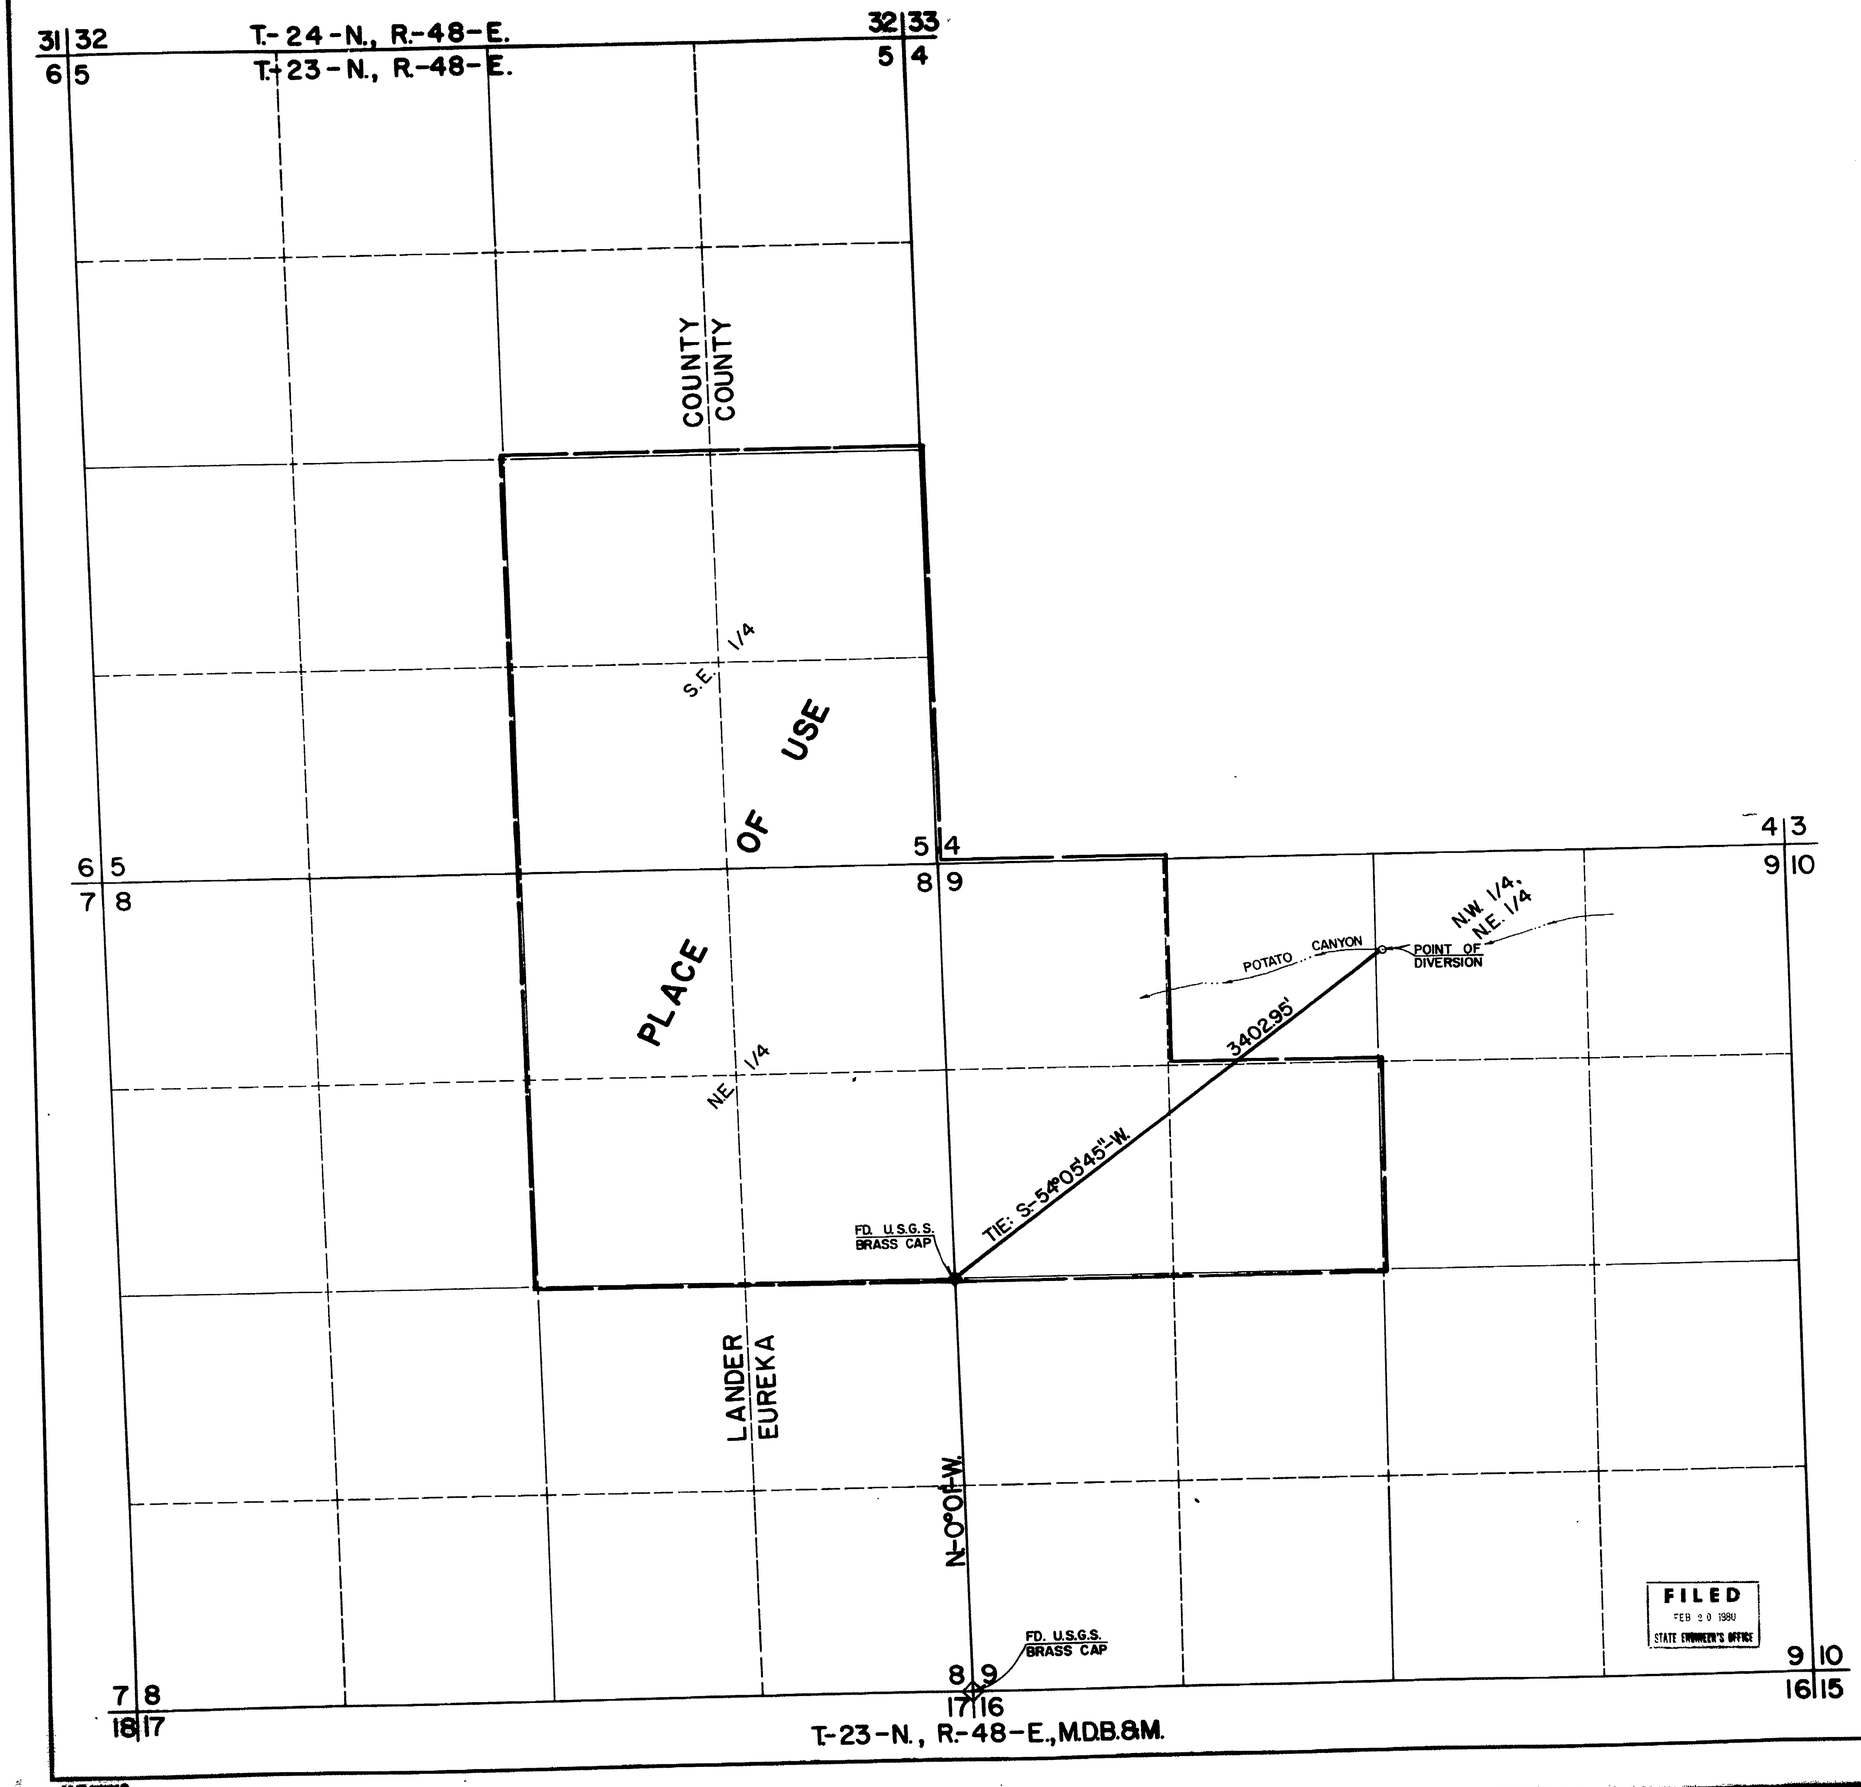


FILED
FEB 20 1980
STATE ENGINEER'S OFFICE

N

## BASIS OF BEARINGS:

U.S.G.L.O. Quad @ T.23-N, R.48-E, M.D.B.&M. Filed at The Surveyor General's Office Reno, Nevada August 20, 1918 i.e. Bearing North South Section Line Section 8, N.0°01'-W.

STATE OF NEVADA
COUNTY OF WASHOE ss

I, RICHARD W. ARDEN, Being First Duly Sworn, Depose And Say That This Map, Consisting of 1 Sheet, Has Been Correctly Drawn To The Designated Scale From Field Notes of A Survey Made Under My Supervision And Direction, Between The 12th Day of Nov. , And The 20th Day of Dec., 1979, That it Truly And Correctly Represents The Proposed Location And Extent of The Works Used To Divert Water From A Surface Source (Potato Canyon) in Eureka County, By University of Nevada For Irrigation & Domestic Purposes.

That The Proposed Point of Diversion, The Approximate Location And Size of The Diverting Channel, All Reservoirs or Basins, The Location And Names of All Other Works Which Will Cross or Connect With The Proposed Works, And The Boundary of All Lands, Showing By 40-Acre Subdivisions The Areas Proposed To Be Irrigated, Are Fully And Correctly Designated Thereon.

RICHARD W. ARDEN
State Water Rights Surveyor No. 307

Subscribed And Sworn To Before Me This 19th Day of February, 1980.

NOTARY PUBLIC

CAROL ANN ADAMS
Notary Public - State of Nevada
Washoe County
My Appointment Expires June 26, 1982

OFFICE STATE ENGINEER

0 100 250 500 1000 1500 2000
SCALE: 1"=500'

MAP
TO ACCOMPANY APPLICATION
TO APPROPRIATE WATER
FOR IRRIGATION & DOMESTIC PURPOSES
BY UNIVERSITY OF NEVADA
FROM A SURFACE SOURCE (POTATO CANYON)
IN EUREKA COUNTY, NEVADA

sea 960 INDUSTRIAL WAY SPARKS, NEVADA

JOB NO. 161-005-79
DATE DEC., 1979
DR. J.L.V.O.

40579