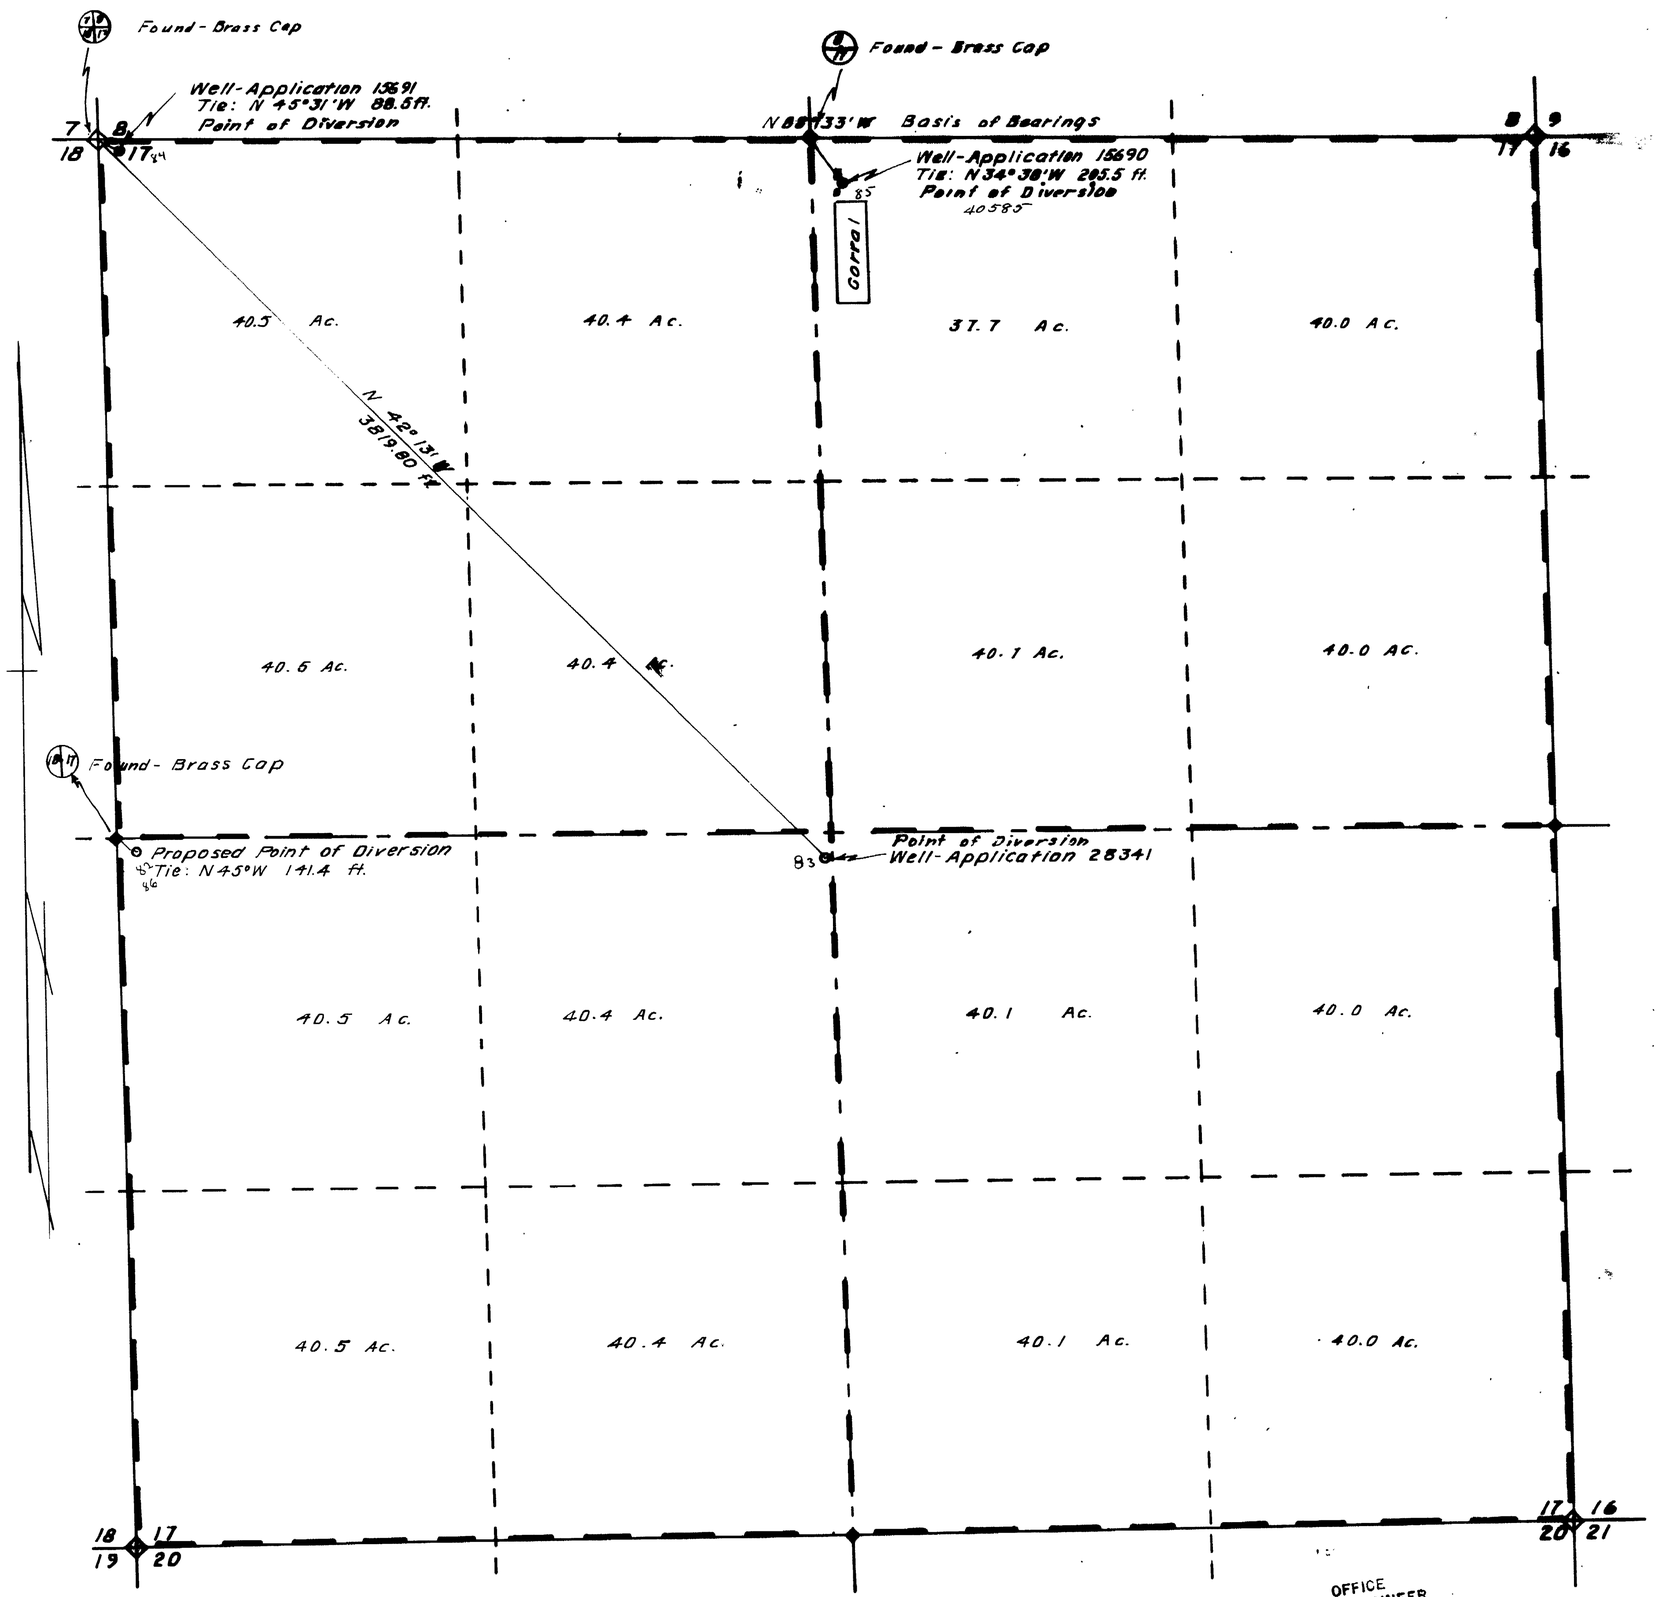

STATE OF NEVADA
COUNTY OF HUMBOLDT } SS

I, J. R. Caldwell, being first duly sworn, depose and say that this map, consisting of 1 sheets, has been correctly drawn to the designated scale from field notes of a survey made by me, (or under my supervision and direction), IN SEPT. 1963 & Feb. 1965 & Feb. 1976, that it truly and correctly represents the proposed location and extent of the works used to divert water from Underground in Humboldt County, by H & R RANCH, INC. for Irrigation.

That the proposed point of diversion, the location and size of the diverting channel, all reservoirs and basins, location and description of all measuring devices, and the boundary of all lands Showing by 40-Acre Subdivisions the lands to be irrigated

and the location and names of all other works or [illegible] crossed by or connected with said works are fully and correctly [illegible]

J. R. CALDWELL
Feb. 5, 1980
No. 626

Subscribed and sworn to before me this 7 day of February 1980
Robert Jackson

ROBERT JACKSON
Notary Public - State of Nevada
Humboldt County
My Appointment Expires May 10, 1980

Scale 1" = 300'

FILED
MAY 14 1980
STATE ENGINEER'S OFFICE

40582-86

1980 MAY 14 PM 2 08

J. R. Caldwell
Winnemucca Nevada

Job No	By	Date
Survey	JRC	Sept. 63
Calculations		
Drawing		
Checked		
Corrections		

MAP TO ACCOMPANY

APPLICATION TO CHANGE THE POINT OF DIVERSION & PLACE OF USE

FOR IRRIGATION & DOMESTIC

BY H & R RANCH, INC.

FROM UNDERGROUND

IN HUMBOLDT COUNTY, NEVADA

OFFICE
STATE ENGINEER

40586 40585 40584 40583 40582