T.42N., R.18E. M.D.B.&M.
Section 33 & 34

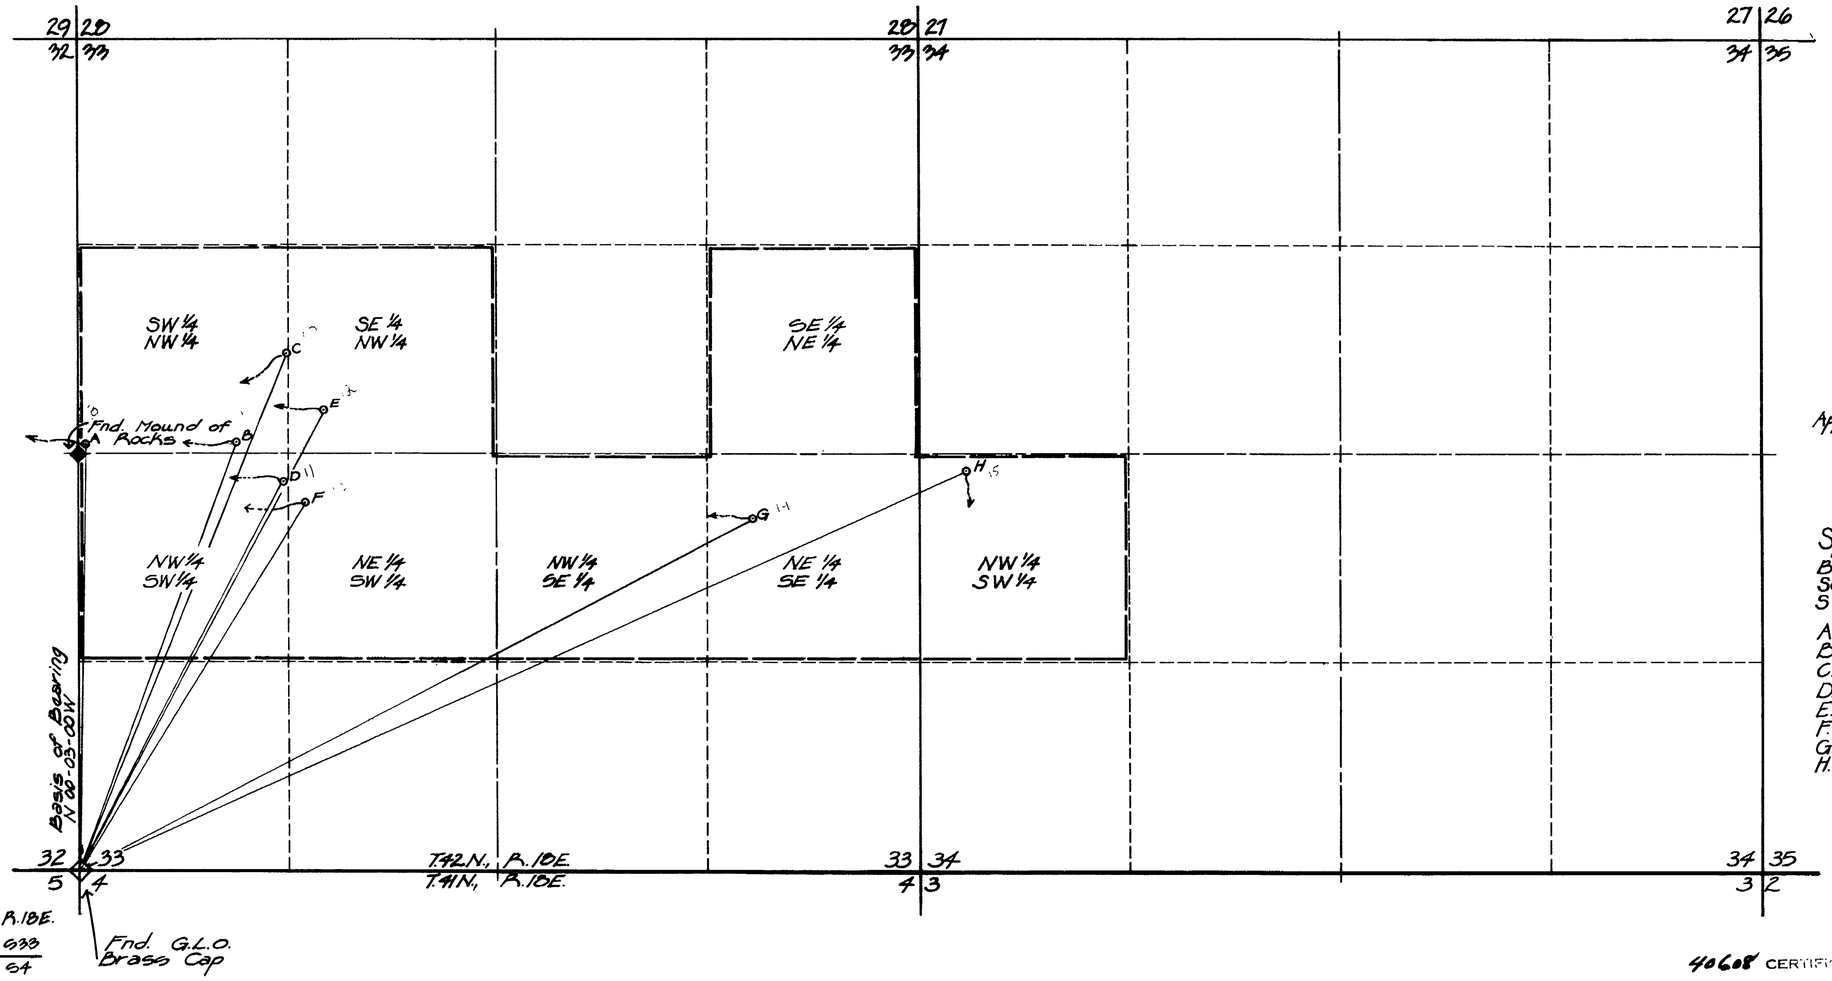

T.42N., R.18E.

032	033
05	04

T.41N., R.18E.
1911

Basis of Bearing
Original Township Plat
Township 42 North, Range 18East
Mt. Diablo Meridian, Nevada
Approved in Reno, Nevada, August 30, 1916
West Line of Section 33
N 00-03-00 W

Spring Ties Data:
Bearing & Distance are from the Section Corner common to Sections S 32, 33, 5 & 4 to designated spring

A.	N 0° 55' 33" E	2714.44
B.	N 20° 11' 40" E	2900.66
C.	N 21° 50' 46" E	3536.11
D.	N 27° 36' 36" E	2789.07
E.	N 27° 55' 24" E	3309.39
F.	N 31° 30' 07" E	2746.18
G.	N 62° 08' 26" E	4789.45
H.	N 65° 29' 16" E	6128.56

40608 CERTIFICATE NO. 10718 ISSUED 6/22/83

40614 CERTIFICATE NO. 10719 ISSUED 6/22/83

STATE OF CALIFORNIA }
COUNTY OF MODOC } s.s.

I, Robert W. Wickenden, being first duly sworn, depose and say that this map, consisting of 1 sheet only, has been correctly drawn to the designated scale from field notes of a survey made by me, (or under my supervision and direction) between the 28th day of January, and the 28th day of January, 1980; that it truly and correctly represents the proposed location and extent of the works used to divert water from unamed springs in Washoe county, Nevada, by George Reese for irrigation, domestic and stockwatering purposes. That all other works or streams which are crossed by or connected with said works and the boundary area and kind of culture of lands irrigated, are correctly shown and designate hereon.

Robert W. Wickenden
State Water Right Surveyor
Certificate # 203

Subscribed and sworn to before me this 8th day of February, 1980.

Anita L. Page
Notary Public in and for Modoc County, California

My commission expires the 19 day of February, 1983.

OFFICE
STATE ENGINEER
1980 FEB 22 PM 2 00

OFFICE
STATE ENGINEER
1980 APR 30 AM 2 13

FILED
MAY 29 1980
STATE ENGINEER'S OFFICE

Graphic Scale: 1" = 500'

500 | 2500
0 | 1000

40608
Map

To Accompany Application to Appropriate Water for Irrigation, Domestic, and Stockwatering by George & Alaine Reese from Surface Water and Underground Sources

date: 1 Feb. 80 drawn: Lloyd
Robert W. Wickenden

47992 40615 40614 40613 40612 40611 40610 40609 40608