State of Nevada
County of Humboldt } S.S.

I, J. R. Caldwell, being first duly sworn, deposes and say that this map consisting of one sheet, has been correctly drawn from field notes of a survey made by me during July, 1980, that it truly and correctly represents the location and extent of the works used to divert water from Peak Canyon Creek in Humboldt County by Evan A. and Tillie A. Zimmerman for stockwatering purposes, that the proposed point of diversion, the approximate location and size of the diverting channel, all reservoirs or basins, the locations and names of all other works which will cross or connect with the proposed works, and the boundary of all lands, showing by 40-acre subdivisions the areas proposed to be irrigated, are fully and correctly designated thereon.

J. R. Caldwell
State Water Right Surveyor No. 276

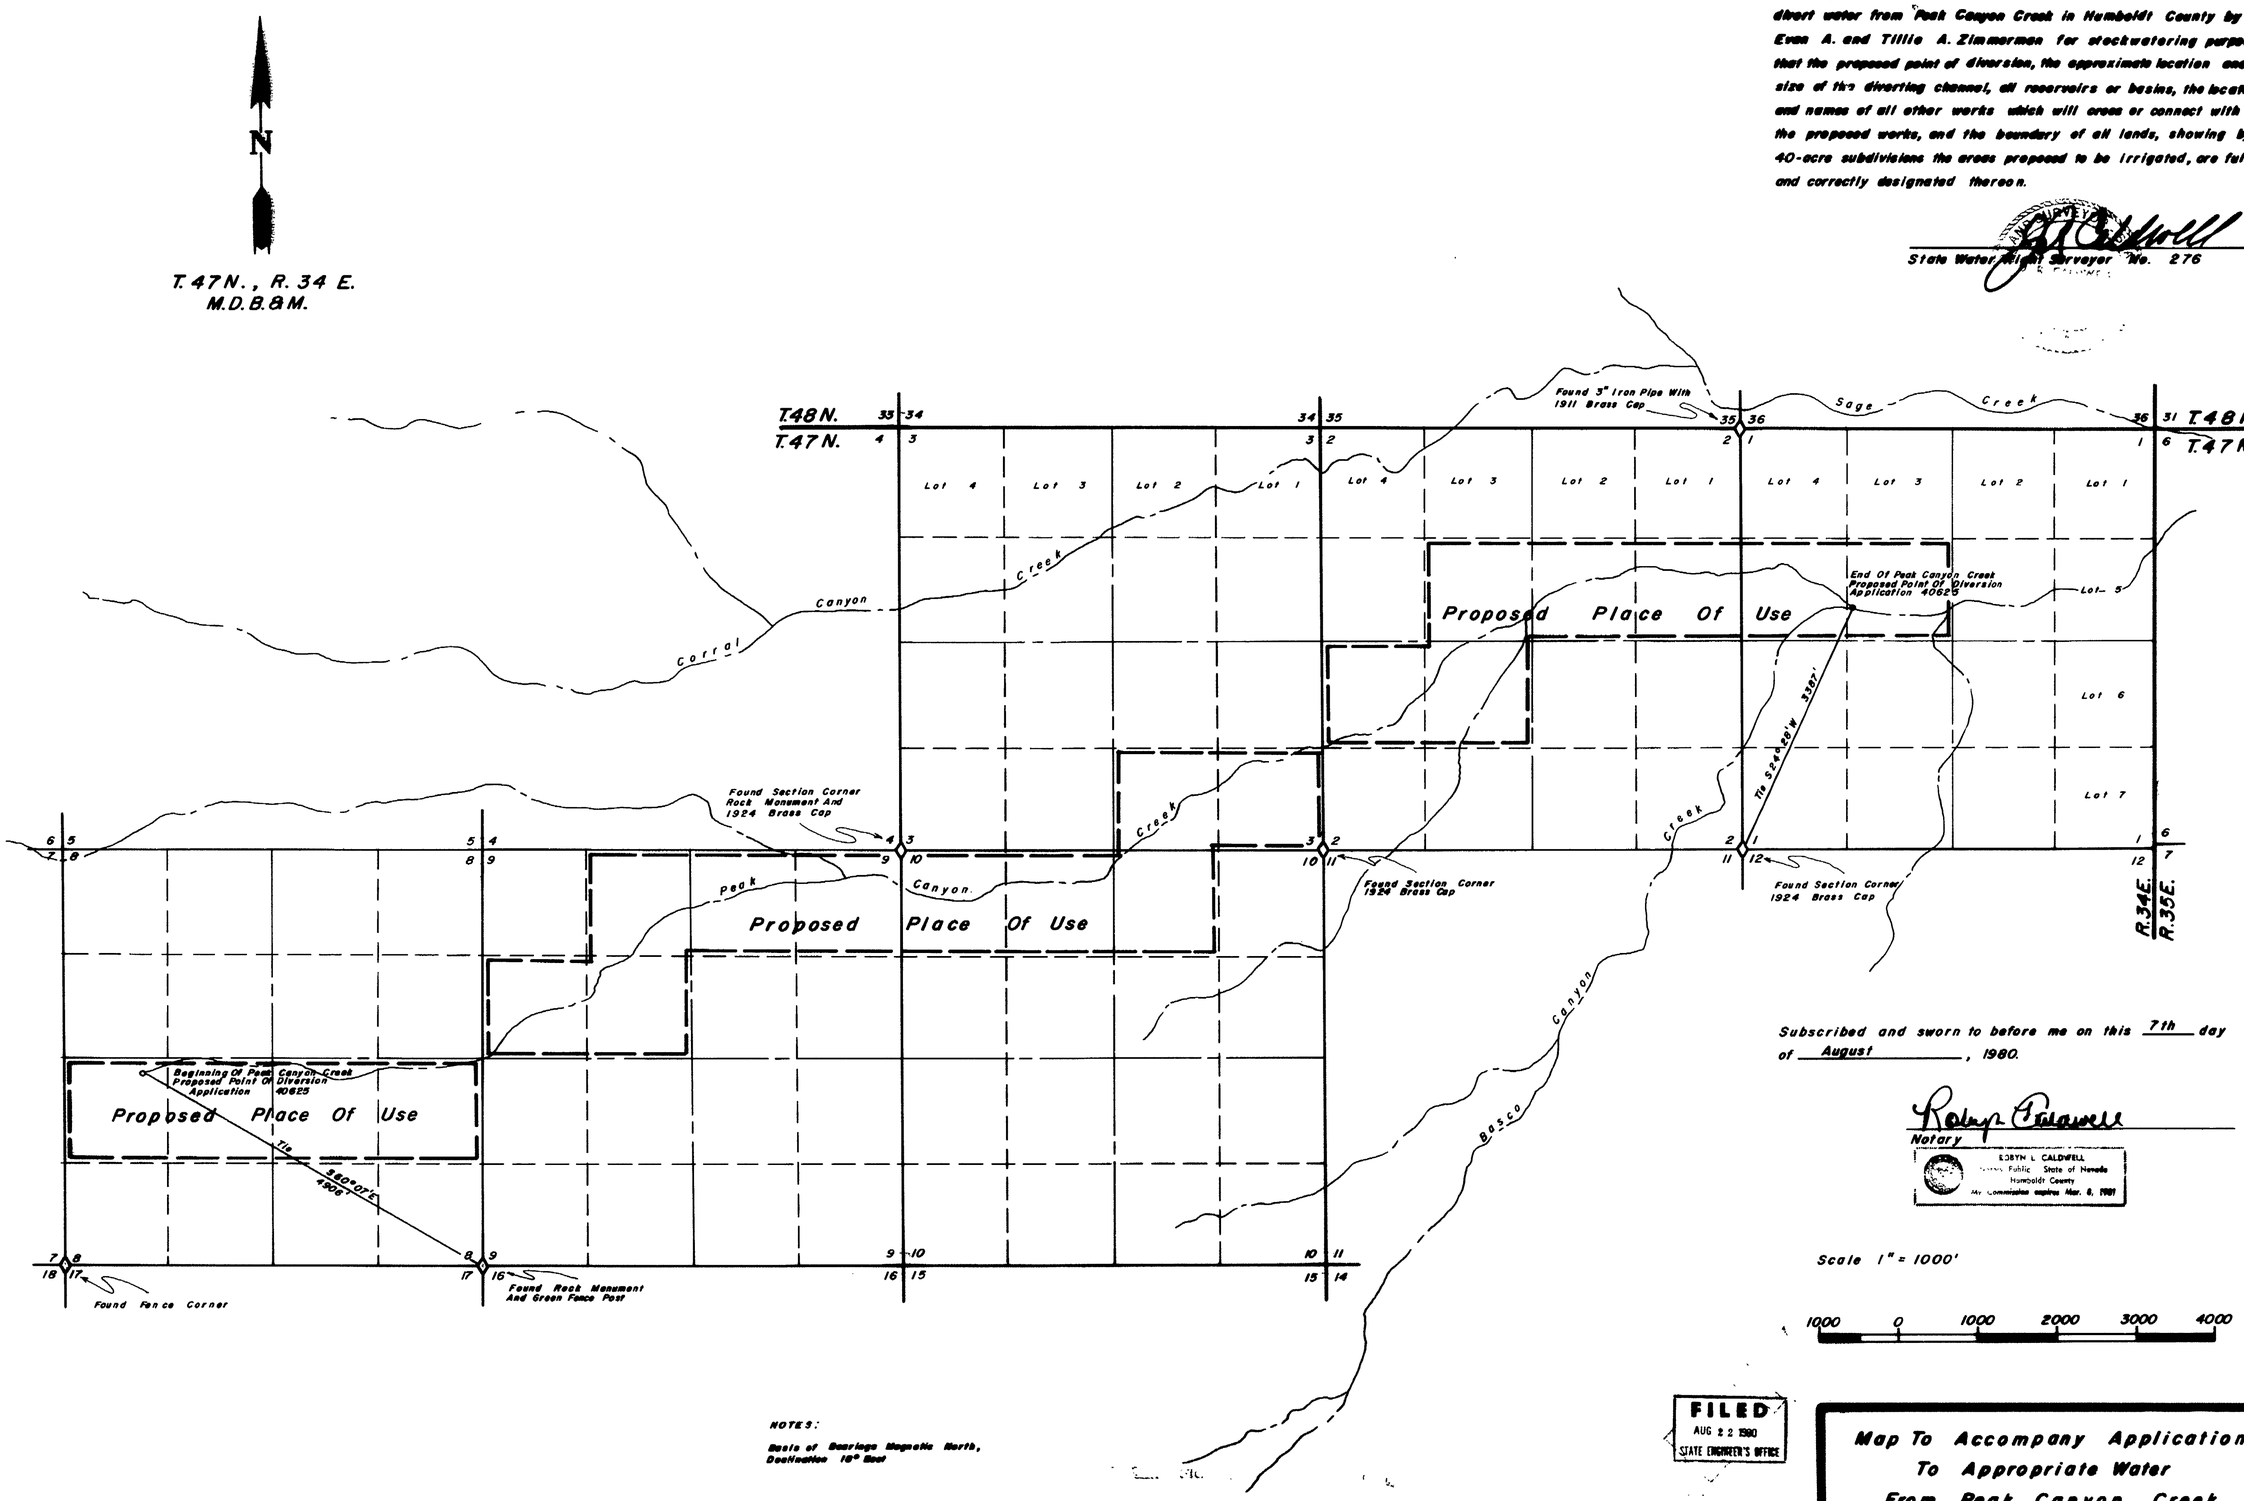

Subscribed and sworn to before me on this 7th day of August, 1980.

Robyn Caldwell
Notary

ROBYN L. CALDWELL
Notary Public State of Nevada
Humboldt County
My Commission expires Mar. 8, 1981

Scale 1" = 1000'

1000 0 1000 2000 3000 4000

NOTES:

Basis of Bearings Magnetic North, Declination 16° East

FILED
AUG 22 1980
STATE ENGINEER'S OFFICE

1980 AUG 8 AM 11 29

CERTIFICATE NO. 1099 ISSUED 7/31/84

J. R. Caldwell
P. O. Box 432
Winnemucca, Nevada 89445

Map To Accompany Application
To Appropriate Water
From Peak Canyon Creek
Under Application No. 40625
By Evan A. And Tillie A. Zimmerman
For Stockwatering Purposes

Humboldt County Nevada

40625