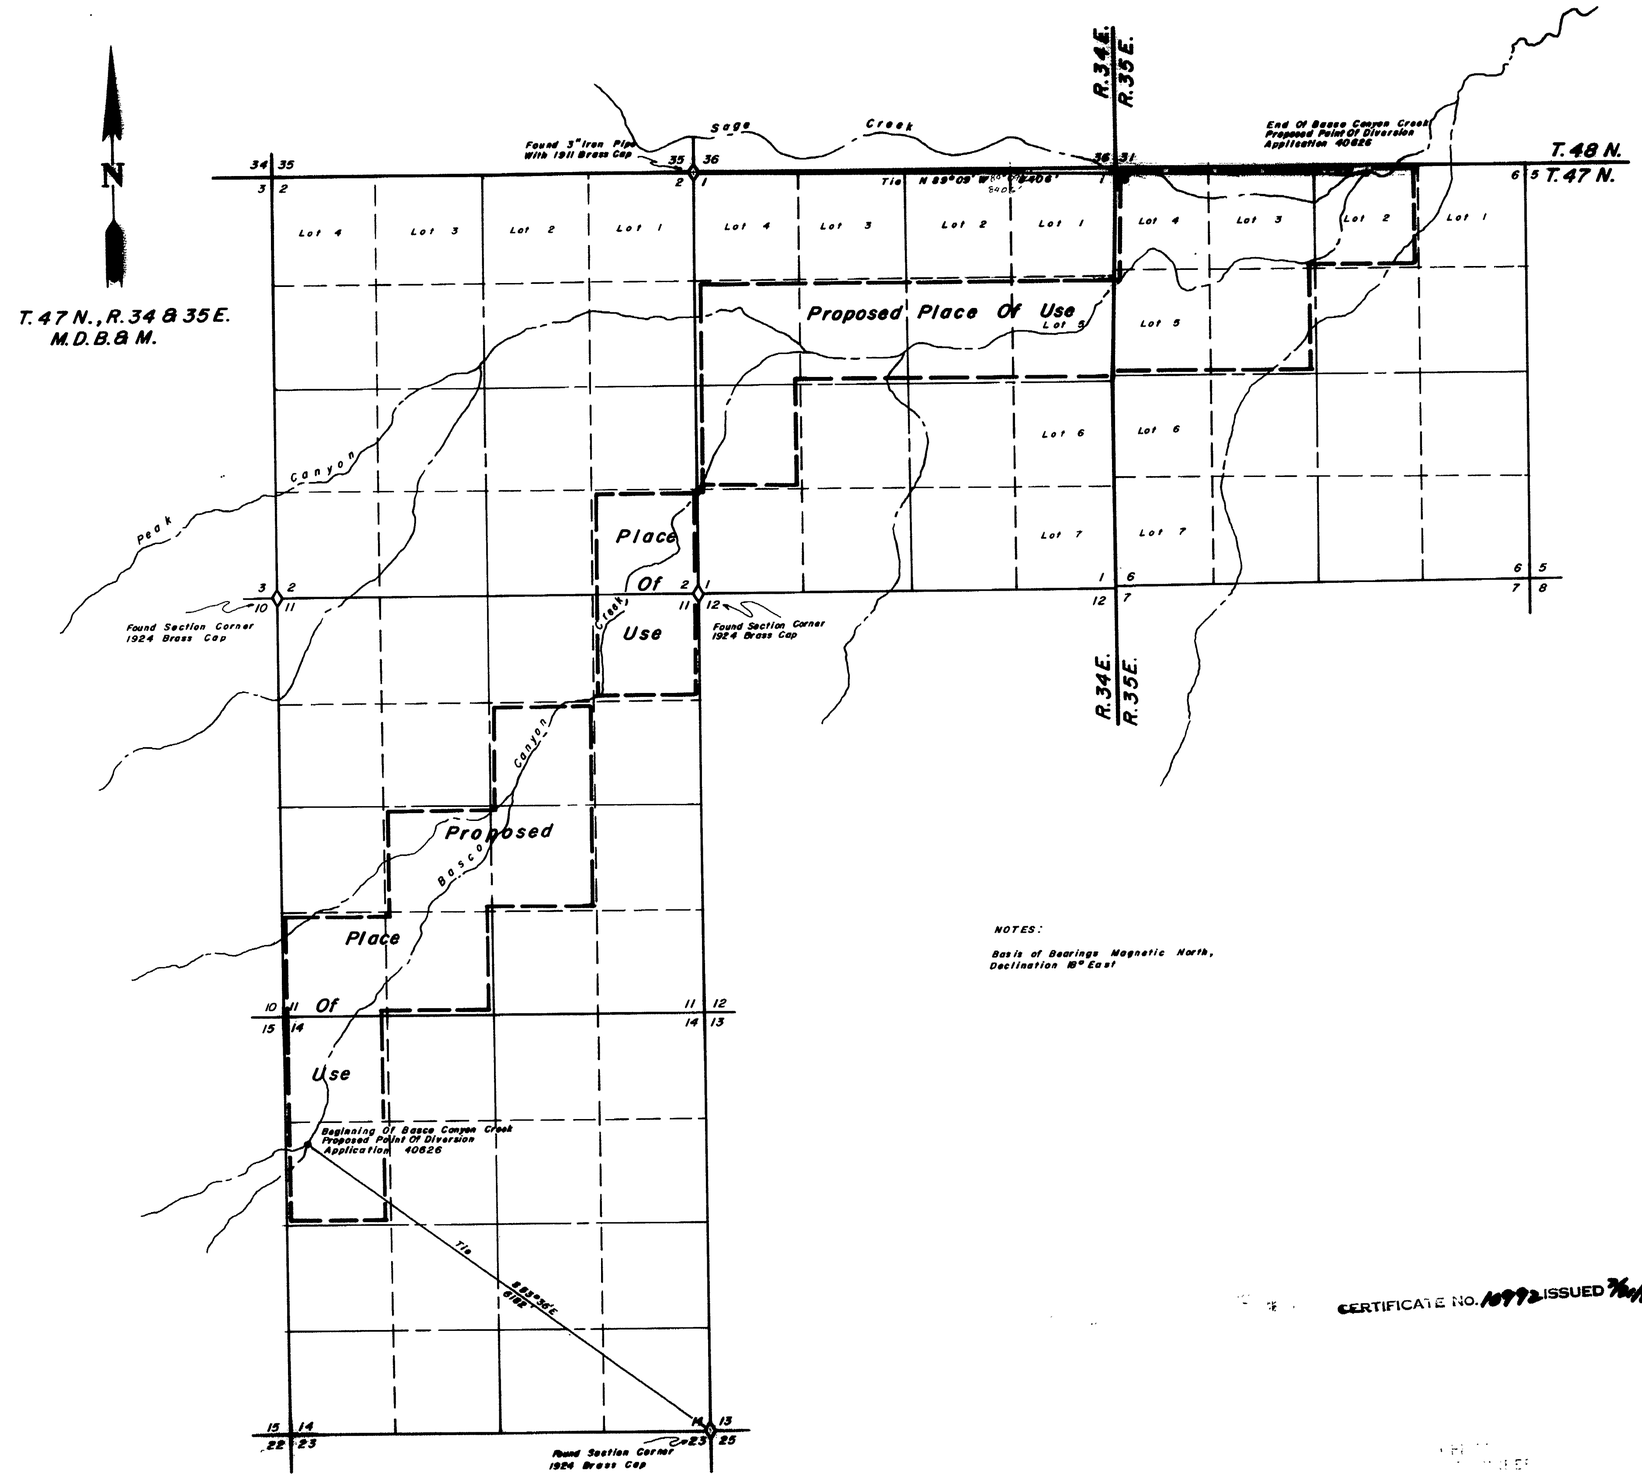

State of Nevada
County of Humboldt } S.S.

I, J. R. Caldwell, being first duly sworn, depose and say that this map, consisting of one sheets, has been correctly drawn from field notes of a survey made by me during July, 1980, that it truly and correctly represents the location and extent of the works used to divert water from Basco Canyon Creek in Humboldt County by Evan A. & Tillie A. Zimmerman for stockwatering purposes, that the proposed point of diversion, the approximate location and size of the diverting channel, all reservoirs or basins, the locations and names of all other works which will cross or connect with the proposed works, and the boundary of all lands, showing by 40-acre subdivisions the areas proposed to be irrigated, are fully and correctly designated thereon.

LAND SURVEYOR
J. R. Caldwell
State Water Right Surveyor No. 276

Subscribed and sworn to before me this 7th day of August, 1980.

Robyn Caldwell
Notary

ROBYN L. CALDWELL
Notary Public State of Nevada
Humboldt County
My Commission expires Mar. 8, 1981

NOTES:

Basis of Bearings Magnetic North, Declination 18° East

Scale 1" = 1000'

1000 0 1000 2000 3000 4000

CERTIFICATE NO. 10992 ISSUED 7/10/84

FILED
AUG 8 2 1980
COUNTY CLERK'S OFFICE

1980 AUG 8 AM 11 29

J. R. Caldwell
P. O. Box 432
Winnemucca, Nevada 89445

Map To Accompany Application
To Appropriate Water
From Basco Canyon Creek
Under Application No. 40626
By Evan A. And Tillie A. Zimmerman
For Stockwatering Purposes

Humboldt County Nevada

40626