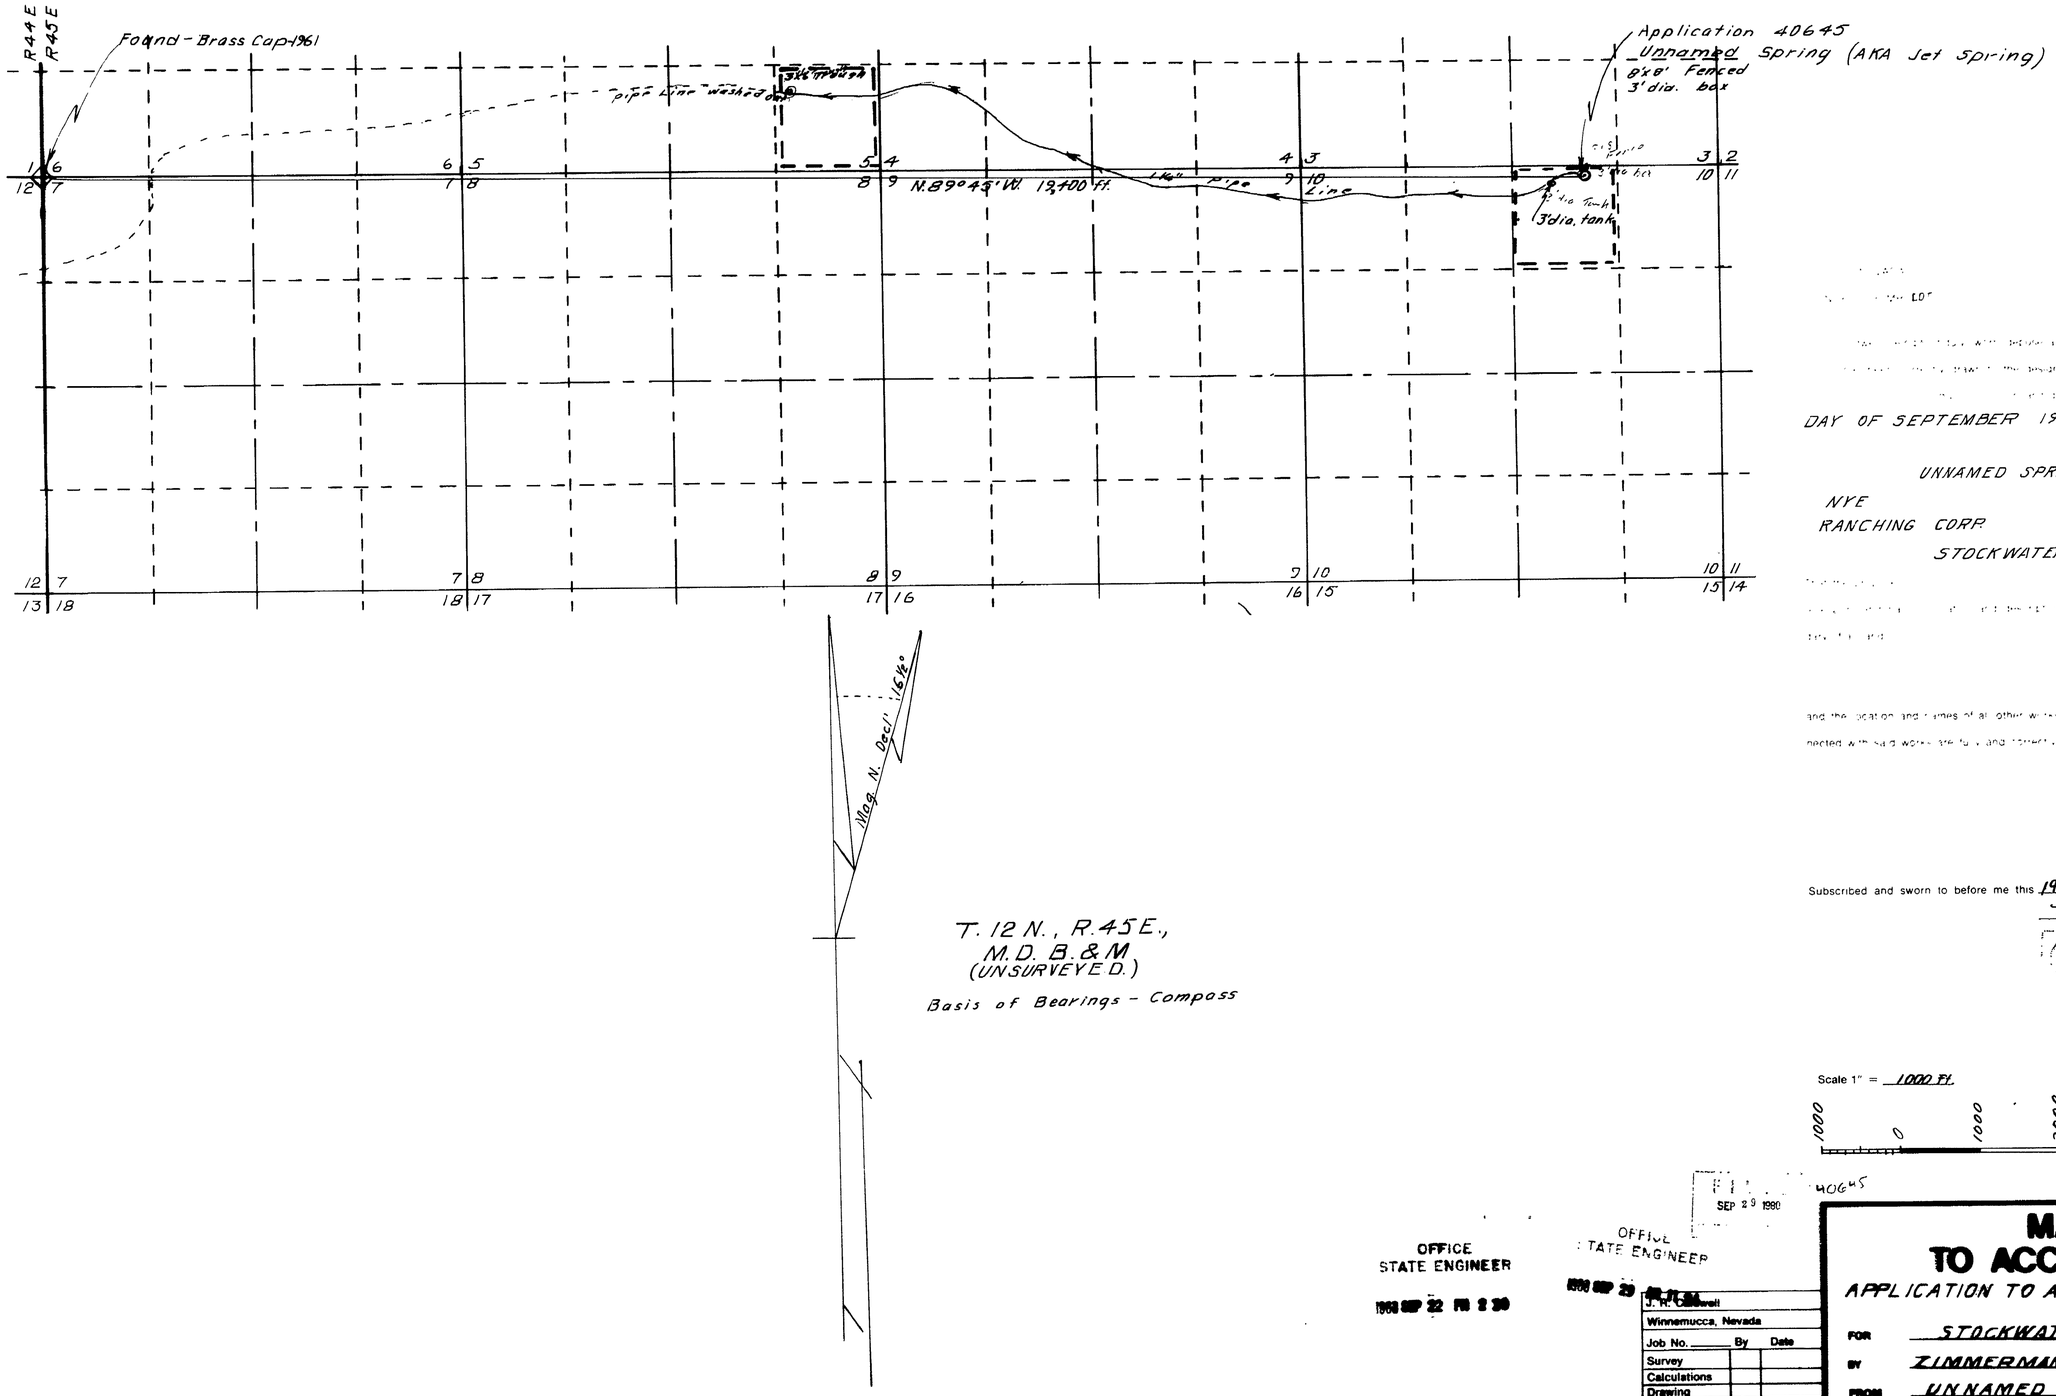

ON THE 17TH DAY OF SEPTEMBER 1980

UNNAMED SPRING (AKA JET SPRING)

NYE ZIMMERMAN RANCHING CORP.

STOCKWATERING

and the location and names of all other works or streams which are [illegible] connected with said works are fully and correctly designated thereon.

J. R. Caldwell
State Water Right Surveyor No. 276

Subscribed and sworn to before me this 19th day of September 1980.

Robyn Caldwell

Scale 1" = 1000 Ft.

1000 0 1000 2000 3000 4000

40645

SEP 29 1980

OFFICE STATE ENGINEER

1980 SEP 22 PM 2 30

OFFICE STATE ENGINEER

1980 SEP 29 AM 11 34

J. R. Caldwell
Winnemucca, Nevada

Job No.	By	Date
Survey		
Calculations		
Drawing		
Checked		
Corrections		

MAP TO ACCOMPANY

APPLICATION TO APPROPRIATE WATER

FOR STOCKWATERING

BY ZIMMERMAN RANCHING CORP.

FROM UNNAMED SPRING (AKA JET SPRING)

IN NYE COUNTY, NEVADA

40645