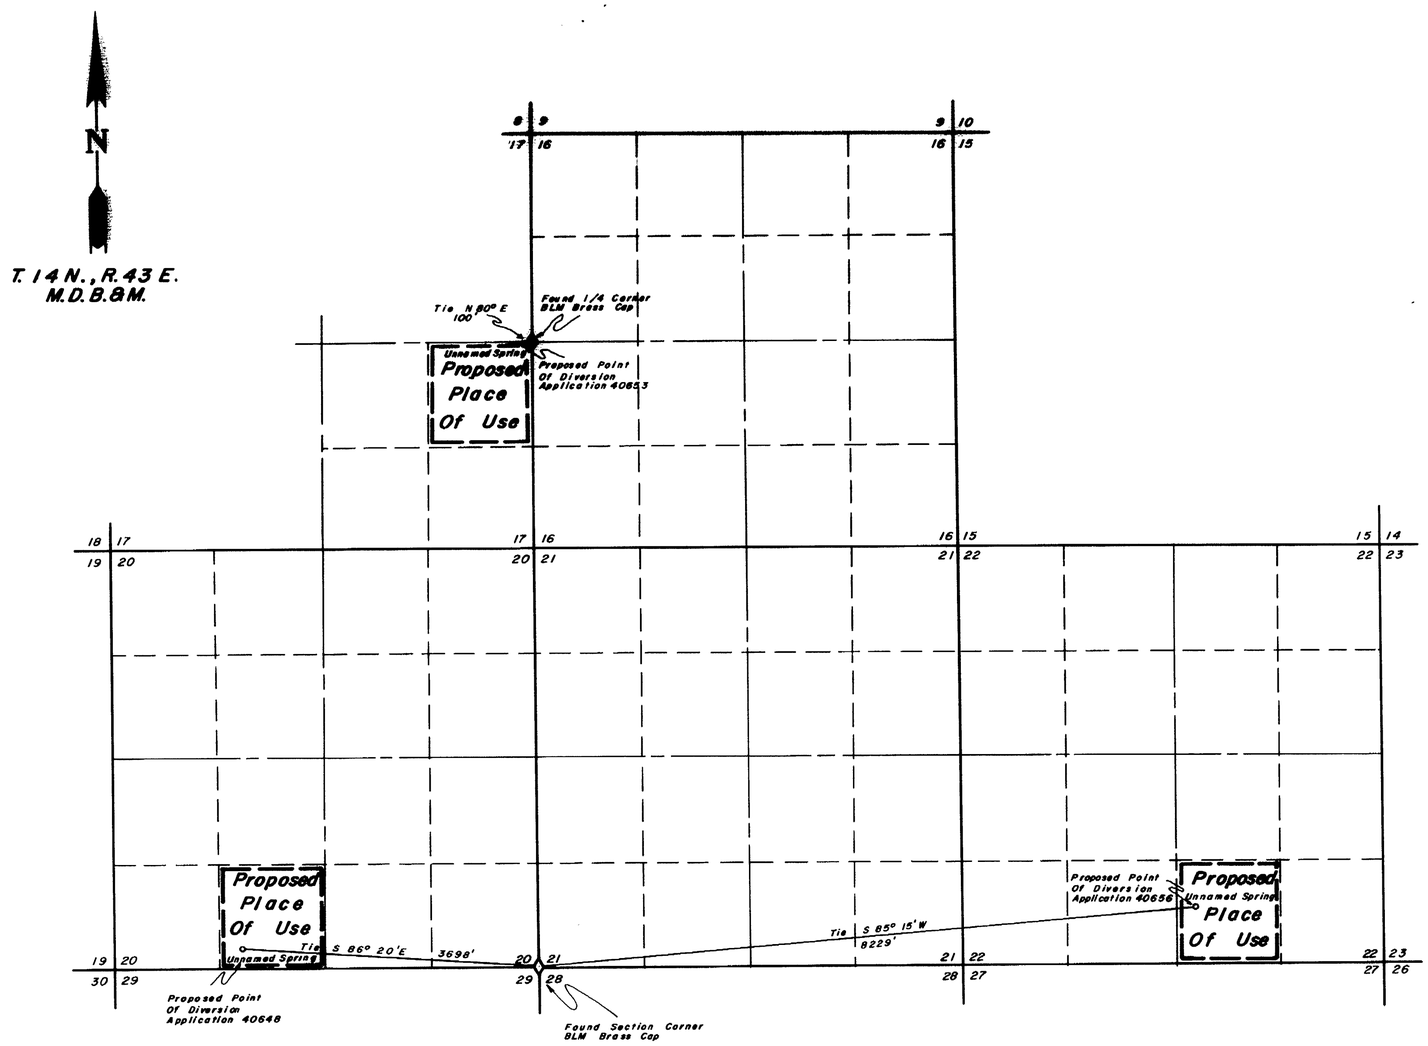

State of Nevada
County of Humboldt } S.S.

I, J. R. Caldwell, being first duly sworn, depose and say that this map, consisting of one sheets, has been correctly drawn from field notes of a survey made by me during July, 1980, that it truly and correctly represents the location and extent of the works used to divert water from unnamed springs in Nye County by 7-K Ranching Corp. for stockwatering purposes, that the proposed point of diversion, the approximate location and size of the diverting channel, all reservoirs or basins, the locations and names of all other works which will cross or connect with the proposed works, and the boundary of all lands, showing by 40-acre subdivisions the areas proposed to be irrigated, are fully and correctly designated thereon.

J R Caldwell
State Water Right Surveyor No. 276
J R CALDWELL

Subscribed and sworn to before me this 24th day of July, 19 80.

Robyn Caldwell
Notary

ROBYN L. CALDWELL
Notary Public - State of Nevada
Humboldt County
My Commission expires Mar. 8, 1981

NOTES:

Basis of Bearings Magnetic North, Declination 17° East

Scale 1" = 1000'

1000' 0 1000' 2000' 3000' 4000'

FILED
JUL 25 1980
STATE ENGINEER'S OFFICE

JUL 25 PM 2 53

J. R. Caldwell
P. O. Box 432
Winnemucca, Nevada 89445

Map To Accompany Application To Appropriate Water From Unnamed Springs Under Application Numbers 40648, 40653, And 40656 By 7-K Ranching Corp. For Stockwatering Purposes

Nye County Nevada

40656 40653 40648