MONSEN ENG. MC 8294

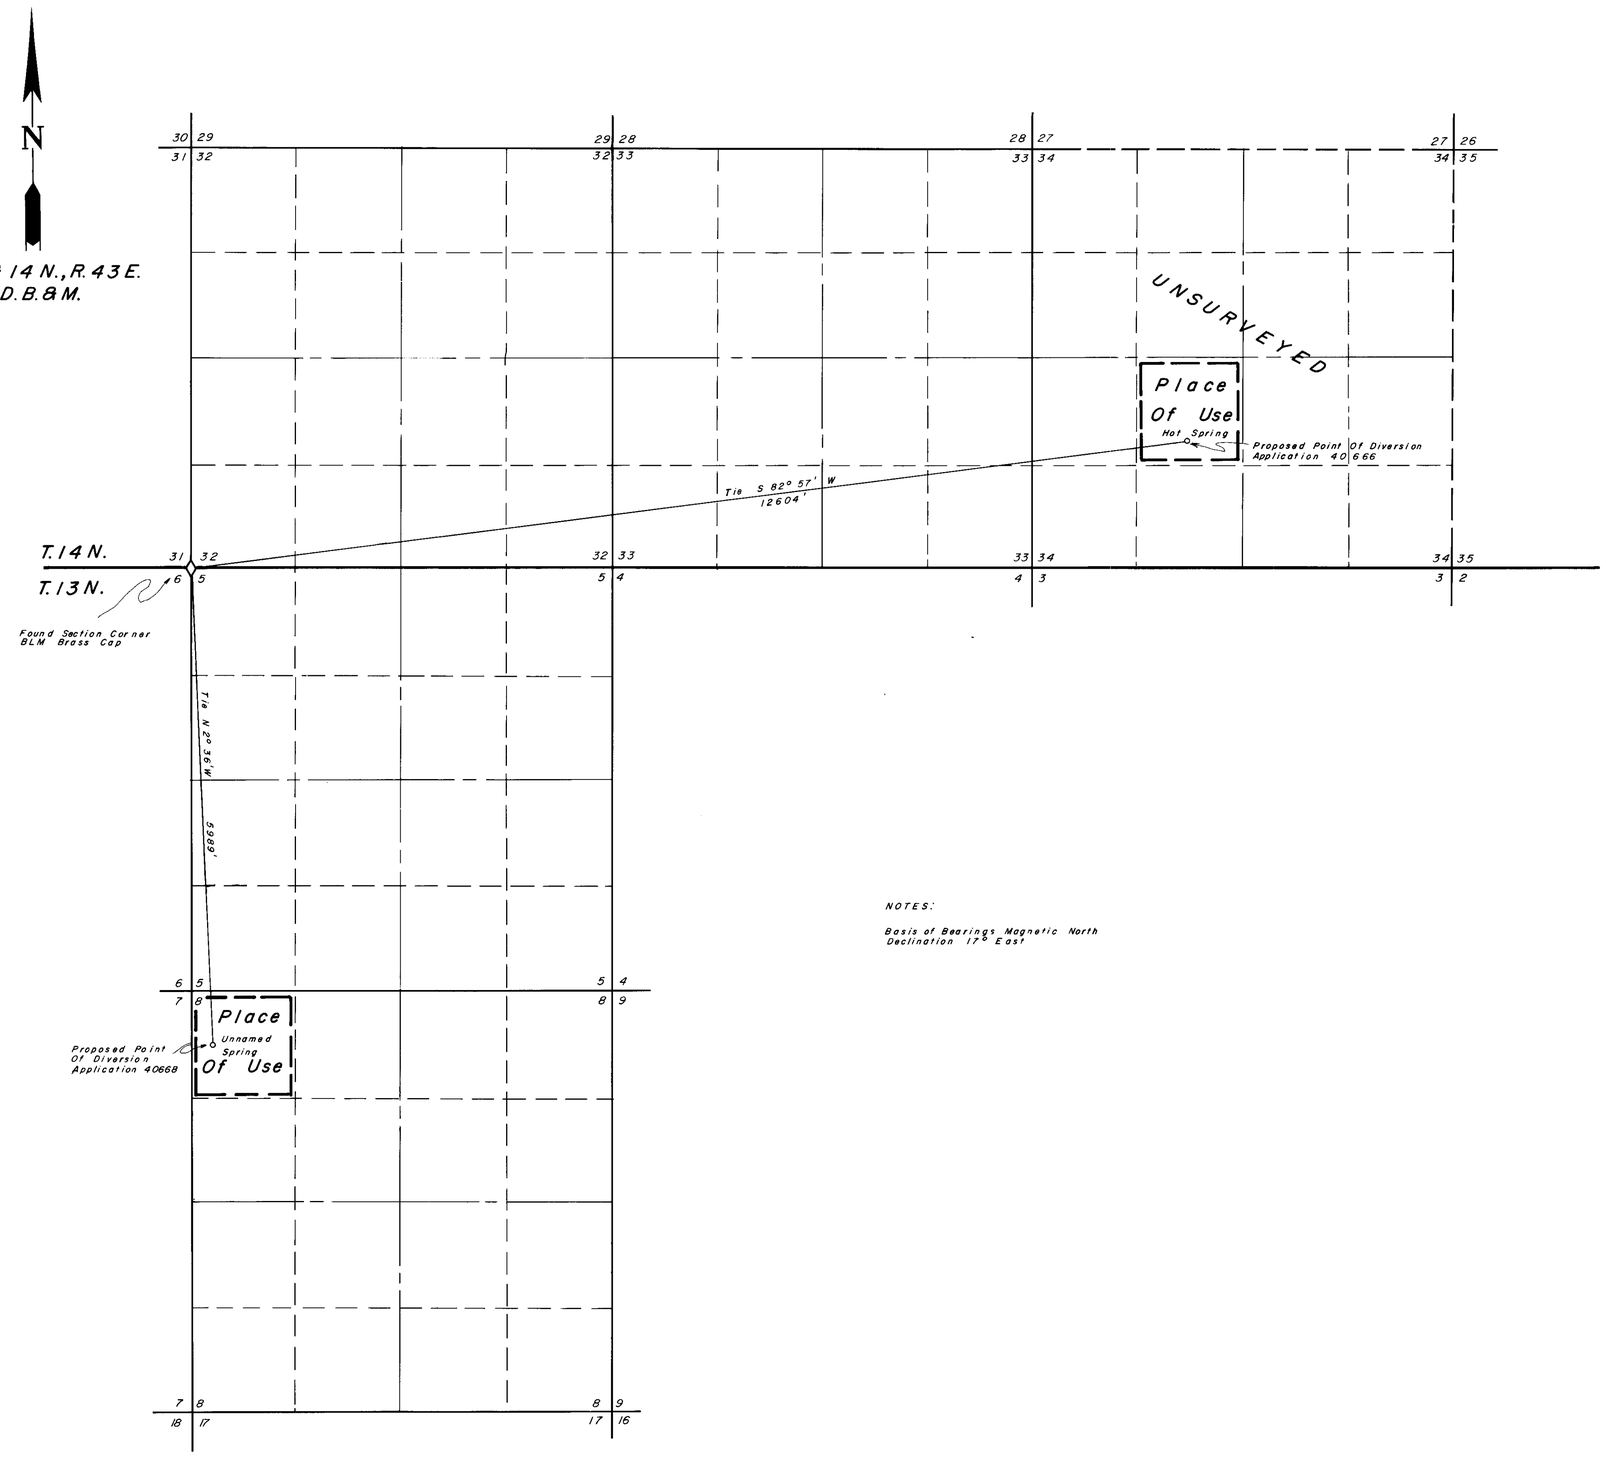

NOTES:

Basis of Bearings Magnetic North
Declination 17° East

State of Nevada
County of Humboldt } S.S.

I, J. R. Caldwell, being first duly sworn, depose and say that this map, consisting of one sheets, has been correctly drawn from field notes of a survey made by me during July, 1980, that it truly and correctly represents the location and extent of the works used to divert water from Hot Springs & unnamed springs in Nye County by 7-K Ranching Corp. for stockwatering purposes, that the proposed point of diversion, the approximate location and size of the diverting channel, all reservoirs or basins, the locations and names of all other works which will cross or connect with the proposed works, and the boundary of all lands, showing by 40-acre subdivisions the areas proposed to be irrigated, are fully and correctly designated thereon.

J. R. Caldwell
State Water Right Surveyor No. 276

Subscribed and sworn to before me this 24th day of July, 19 80.

Robyn Caldwell
Notary

ROBYN L. CALDWELL
Notary Public State of Nevada
Humboldt County
My commission expires Mar. 8, 1981

Scale 1" = 1000'

1000 0 1000 2000 3000 4000

FILED
STATE ENGINEER'S OFFICE

J. R. Caldwell
P. O. Box 432
Winnemucca, Nevada 89445

Map To Accompany Application To Appropriate Water From Hot Springs And Unnamed Spring For Stockwatering Purposes By 7-K Ranching Corp. Under Appl. Nos. 40666 & 40668

Nye County Nevada

05728 05727 40668 40666