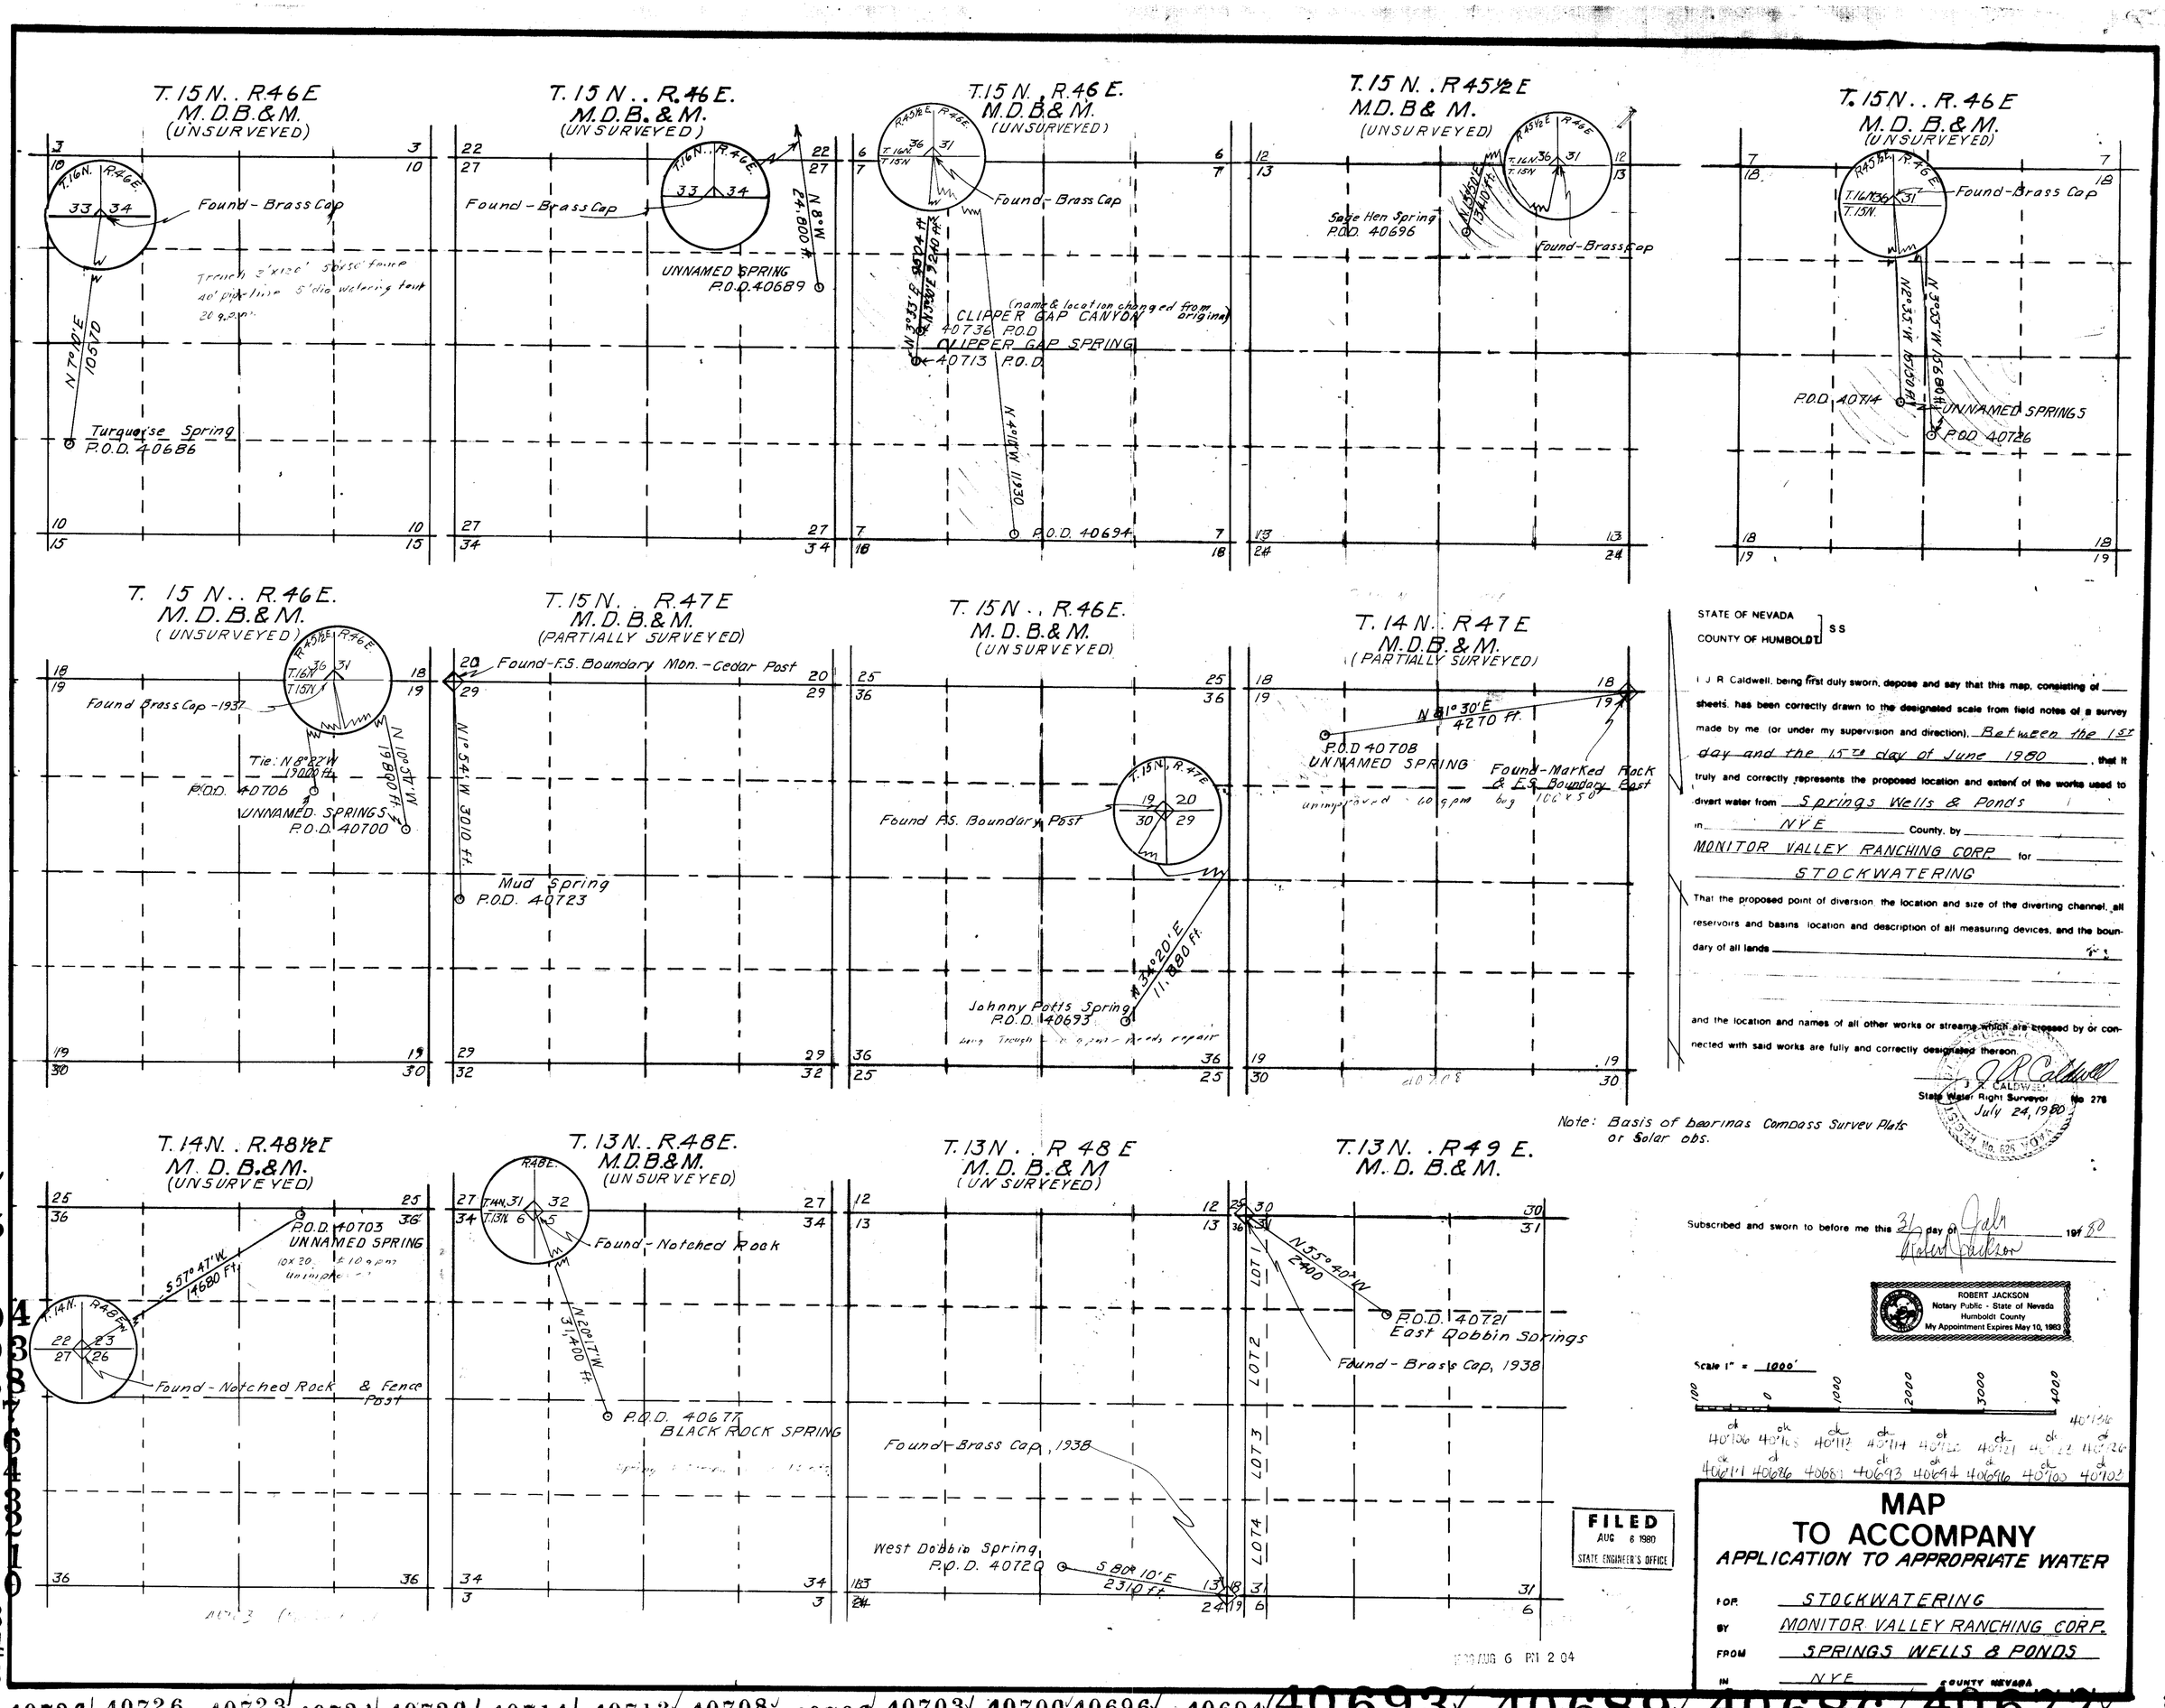

STATE OF NEVADA
COUNTY OF HUMBOLDT } SS

I J R Caldwell, being first duly sworn, depose and say that this map, consisting of ____ sheets, has been correctly drawn to the designated scale from field notes of a survey made by me (or under my supervision and direction), Between the 1st day and the 15th day of June 1980, that it truly and correctly represents the proposed location and extent of the works used to divert water from Springs Wells & Ponds in NYE County, by MONITOR VALLEY RANCHING CORP for STOCKWATERING

That the proposed point of diversion, the location and size of the diverting channel, all reservoirs and basins, location and description of all measuring devices, and the boundary of all lands _____

and the location and names of all other works or streams which are crossed by or connected with said works are fully and correctly designated thereon.

J R Caldwell
J. R. CALDWELL
State Water Right Surveyor No. 276
July 24, 1980

Note: Basis of bearings Compass Survey Plats or Solar obs.

Subscribed and sworn to before me this 31 day of July 1980
Robert Jackson

ROBERT JACKSON
Notary Public - State of Nevada
Humboldt County
My Appointment Expires May 10, 1983

Scale 1" = 1000'

100 0 1000 2000 3000 4000

40706 40706 40713 40714 40720 40721 40722 40726
40711 40686 40681 40693 40694 40696 40700 40702

FILED
AUG 6 1980
STATE ENGINEER'S OFFICE

MAP TO ACCOMPANY APPLICATION TO APPROPRIATE WATER

FOR STOCKWATERING
BY MONITOR VALLEY RANCHING CORP.
FROM SPRINGS WELLS & PONDS
IN NYE COUNTY NEVADA

40708 CE... No. 11867 ISSUED 6/4/87

1980 AUG 6 PM 2 04