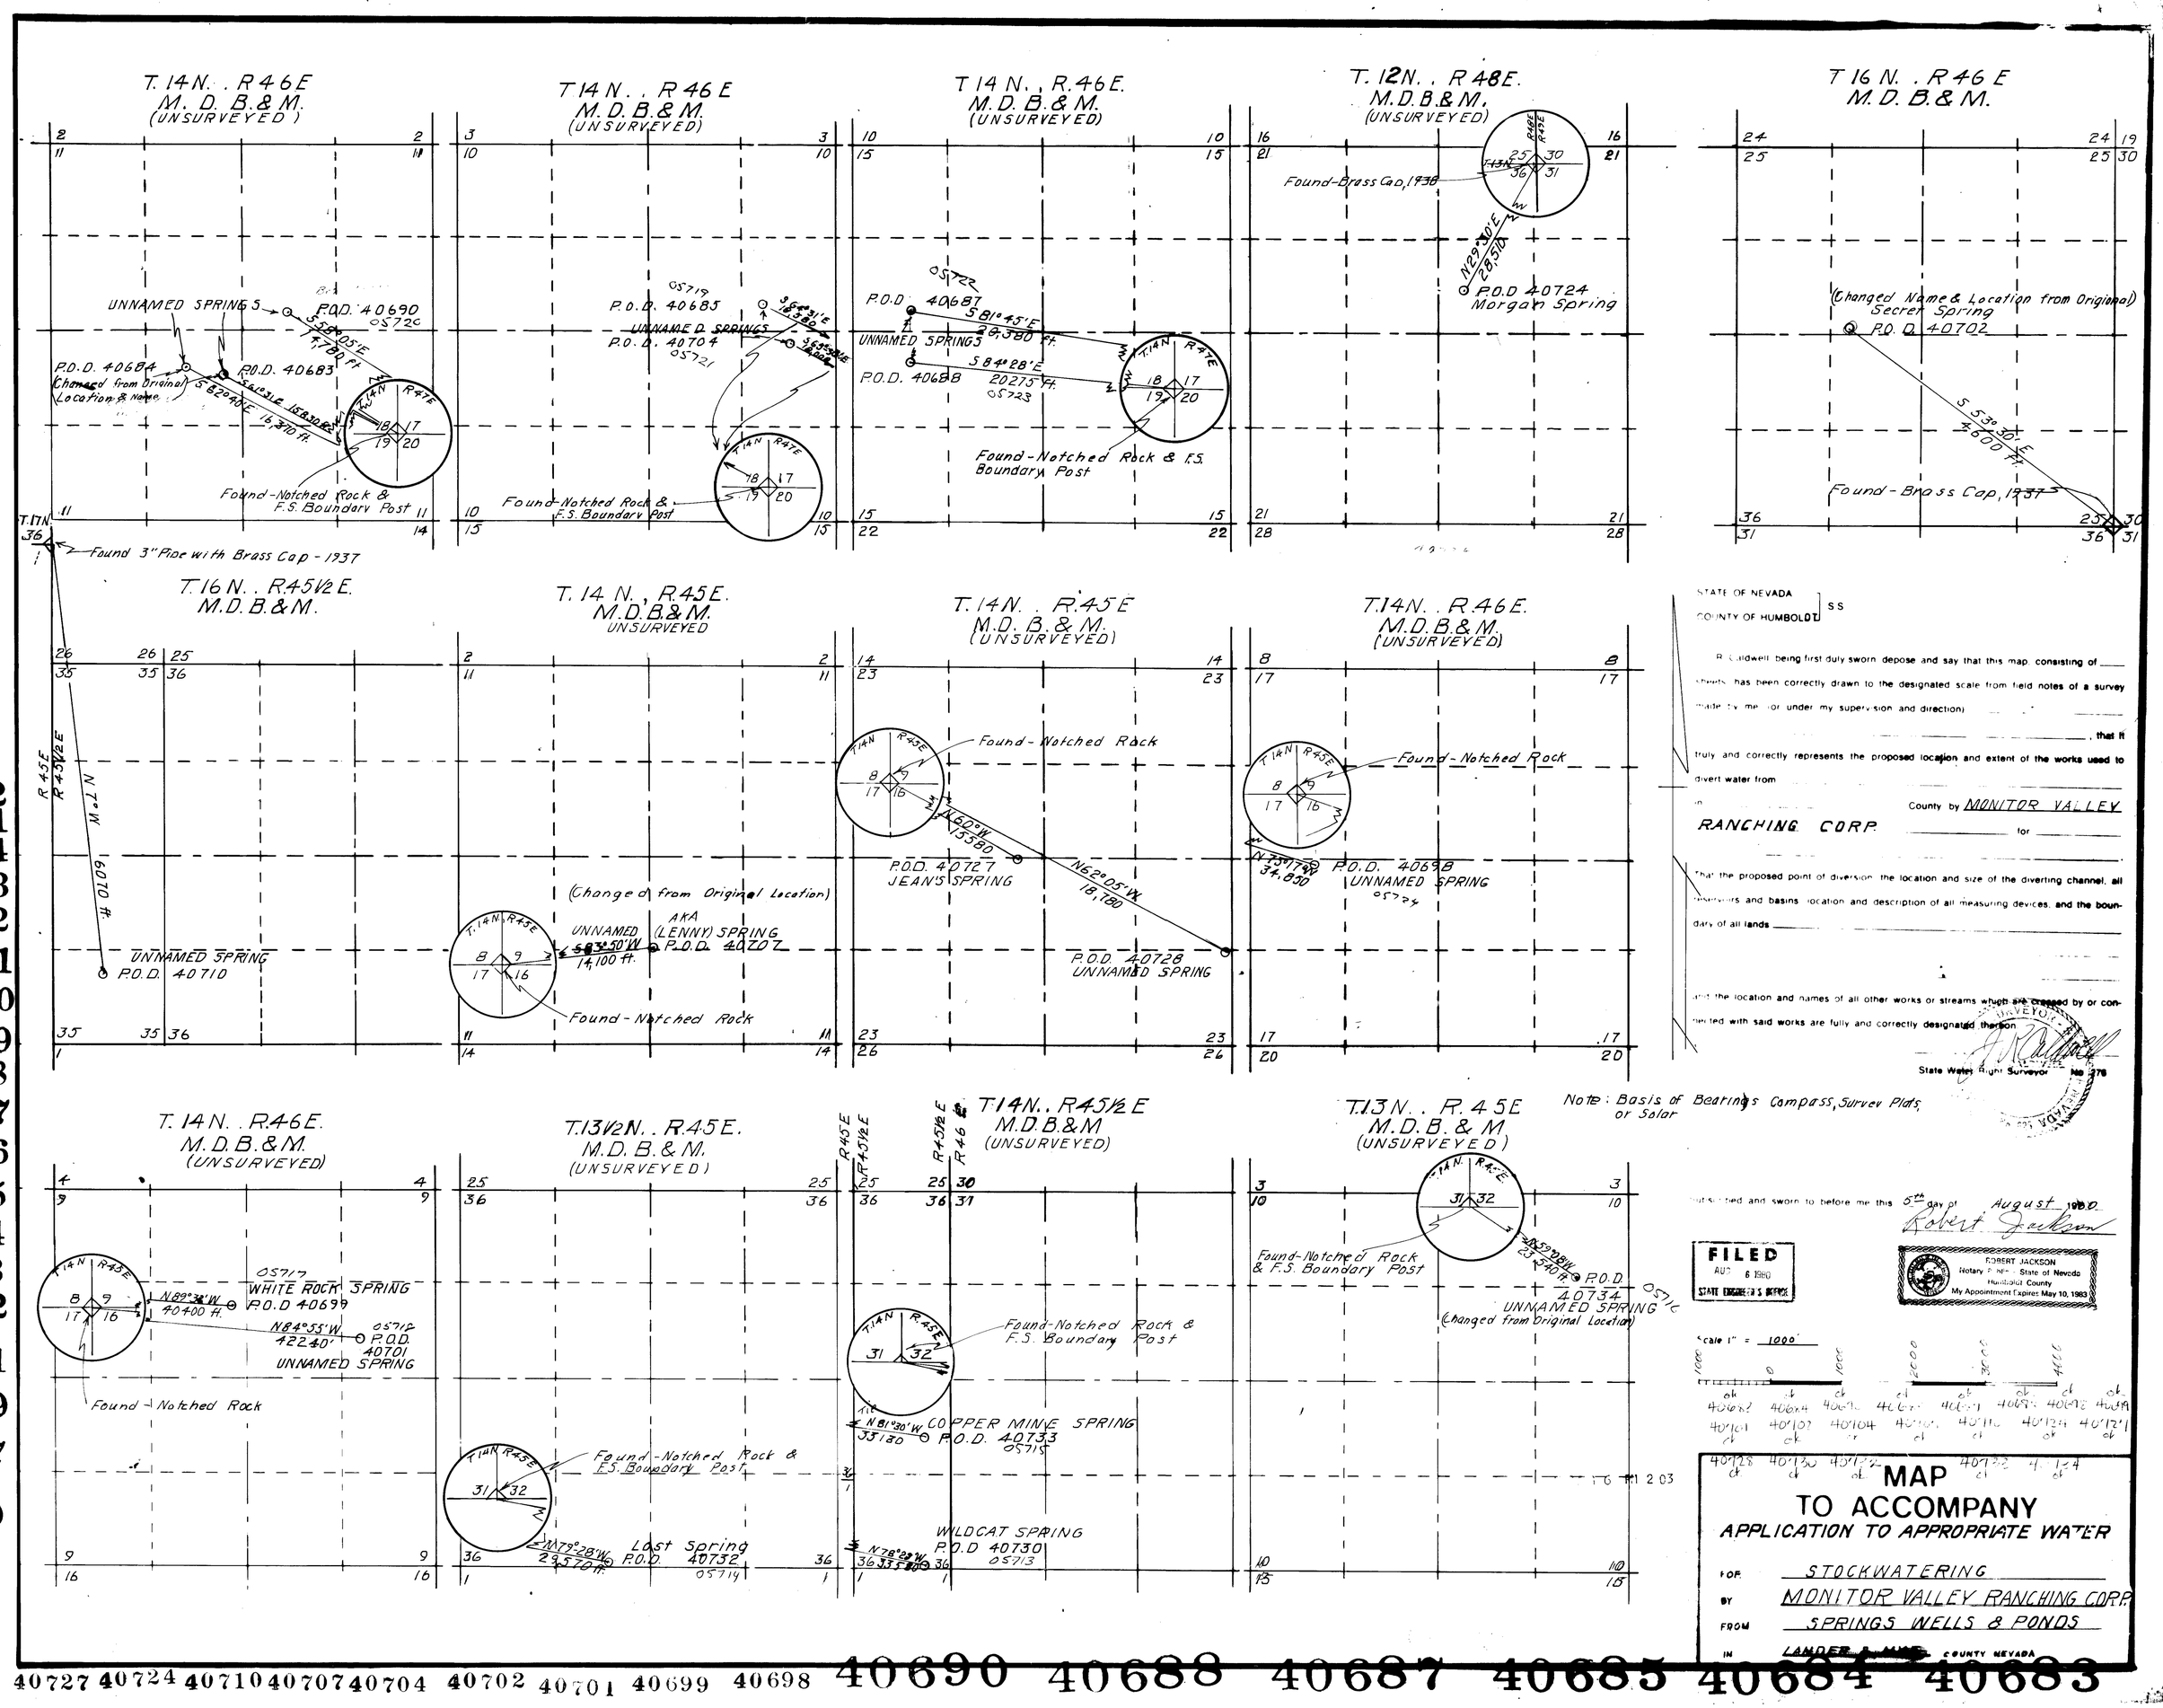

STATE OF NEVADA
COUNTY OF HUMBOLDT } SS

R. Caldwell being first duly sworn depose and say that this map, consisting of ____ sheets, has been correctly drawn to the designated scale from field notes of a survey made by me (or under my supervision and direction) ____, that it truly and correctly represents the proposed location and extent of the works used to divert water from ____ in ____ County by MONITOR VALLEY RANCHING CORP. ____ for ____

That the proposed point of diversion, the location and size of the diverting channel, all reservoirs and basins, location and description of all measuring devices, and the boundary of all lands ____

and the location and names of all other works or streams which are crossed by or connected with said works are fully and correctly designated thereon.

State Water Right Surveyor No. 276

Subscribed and sworn to before me this 5th day of August 1980.

Robert Jackson

FILED
AUG 6 1980
STATE ENGINEER'S OFFICE

ROBERT JACKSON
Notary Public - State of Nevada
Humboldt County
My Appointment Expires May 10, 1983

Scale 1" = 1000'

MAP TO ACCOMPANY
APPLICATION TO APPROPRIATE WATER

FOR STOCKWATERING
BY MONITOR VALLEY RANCHING CORP.
FROM SPRINGS WELLS & PONDS
IN LANDER & HUMBOLDT COUNTY NEVADA

05692
05691
05724
05723
05722
05721
05720
05719
05718
05717
05716
05715
05714
05713
05712
05711
05709
05707
05679
40734
40733
40732
40730
40728 40727 40724 40710 40707 40704 40702 40701 40699 40698 40690 40688 40687 40685 40684 40683