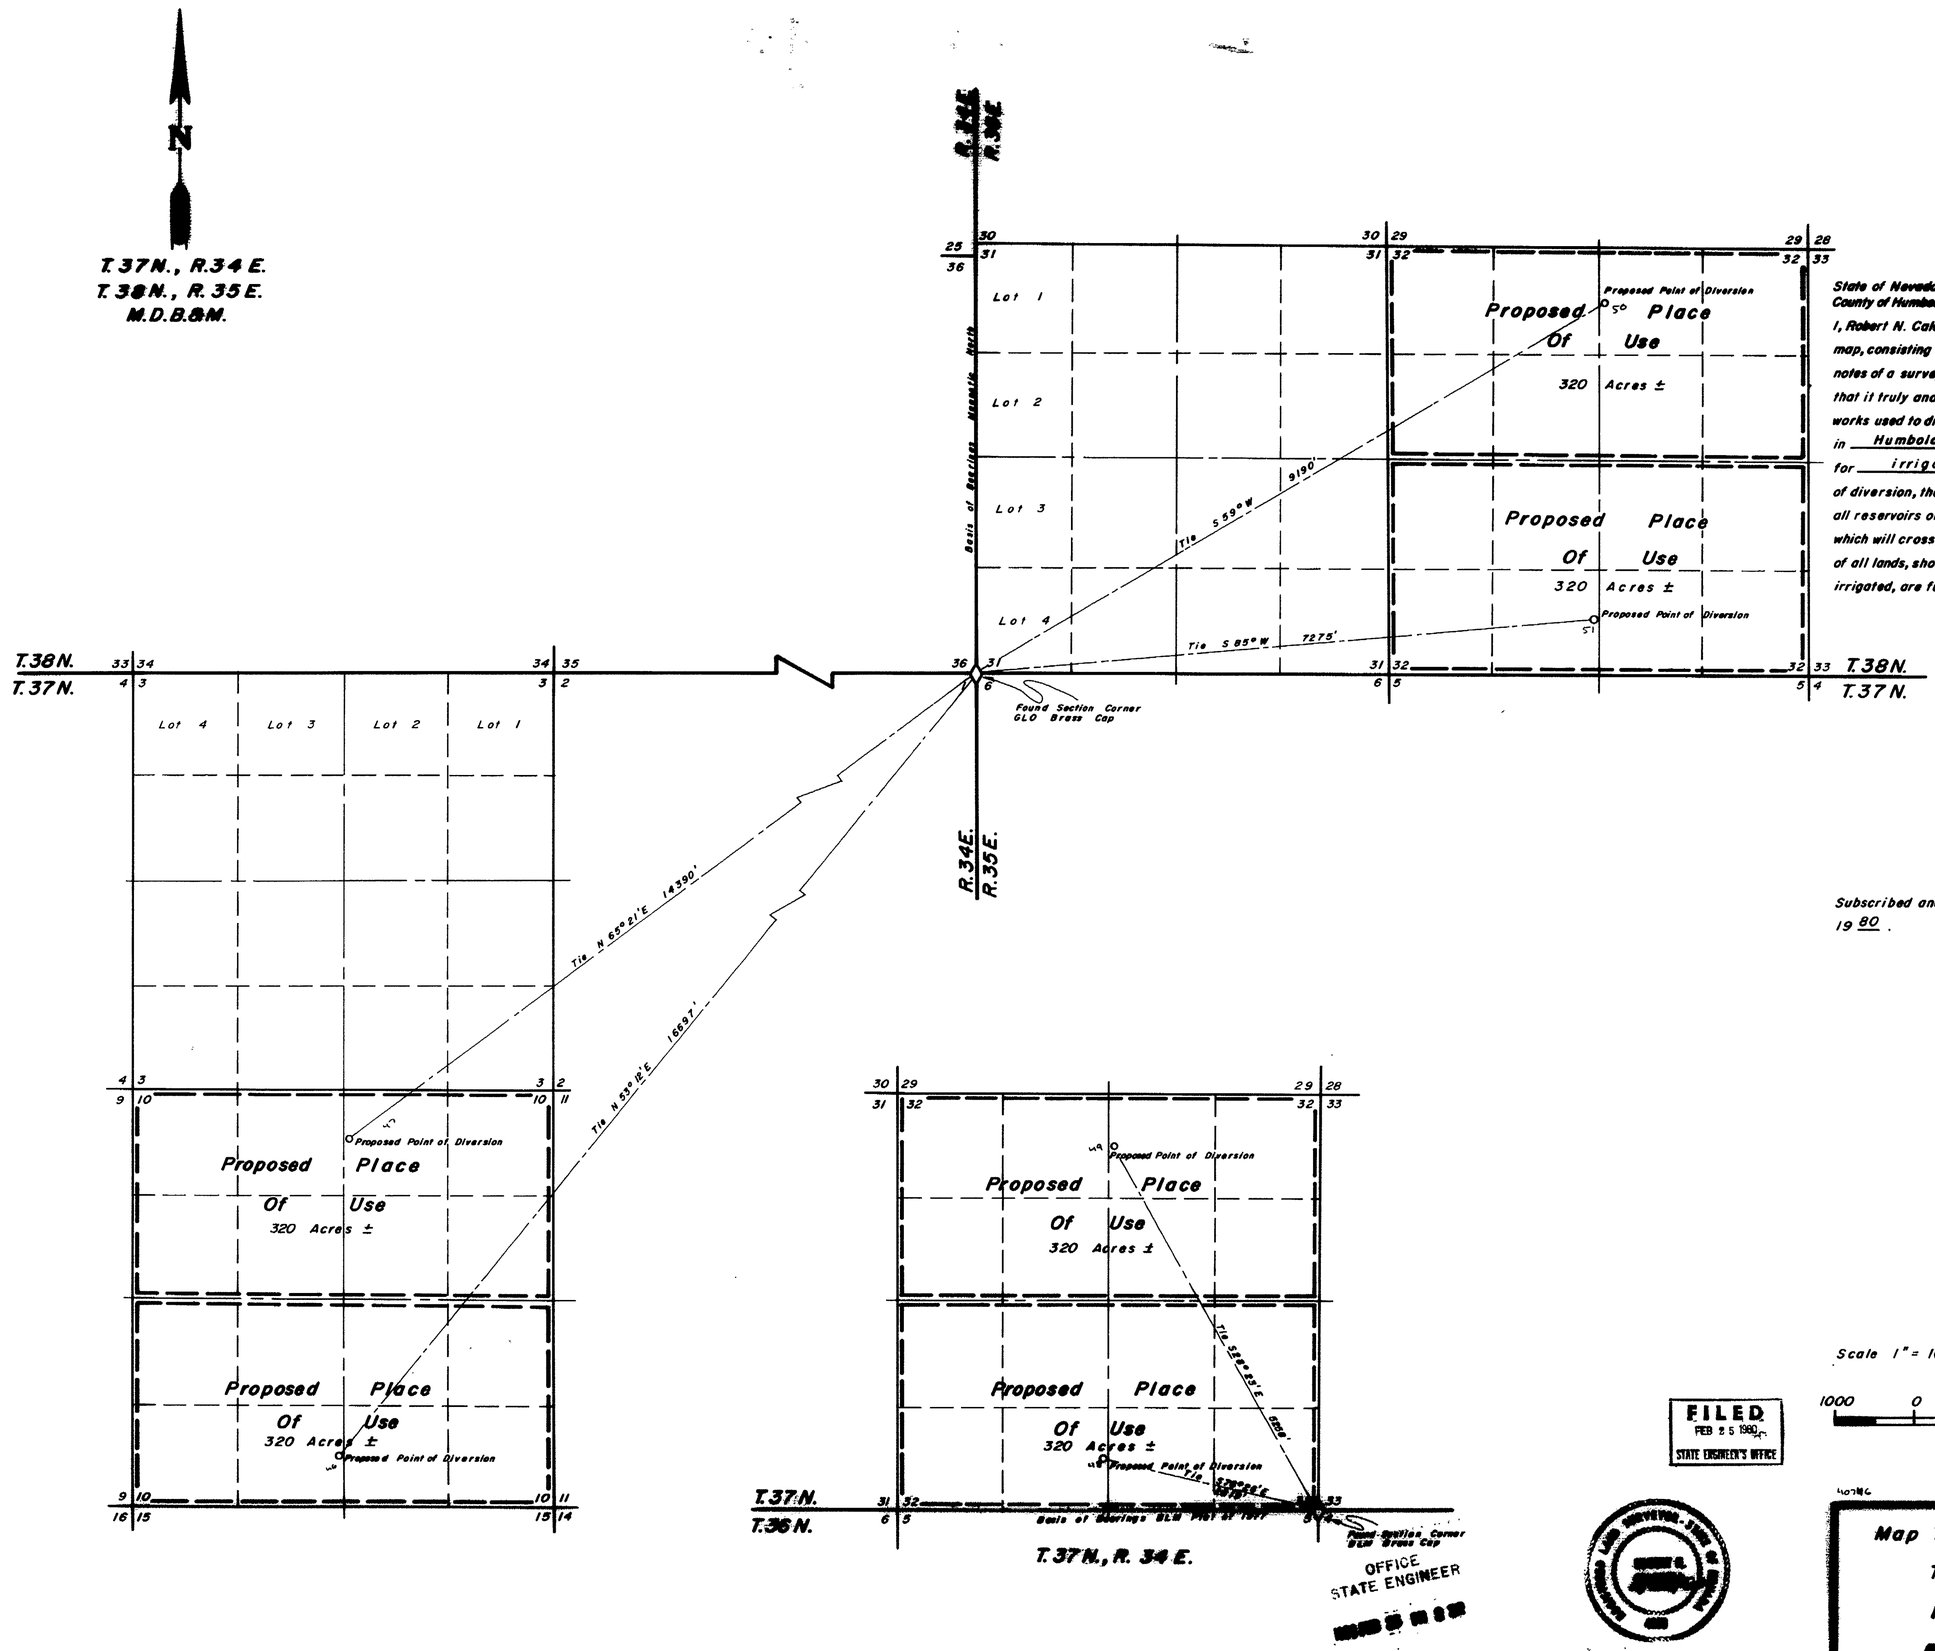

State of Nevada
County of Humboldt } S.S.

I, Robert N. Caldwell, being first duly sworn, depose and say that this map, consisting of one sheets, has been correctly drawn from field notes of a survey made by me during February, 1980, that it truly and correctly represents the location and extent of the works used to divert water from underground in Humboldt County by D. J. Nelson for irrigation purposes, that the proposed point of diversion, the approximate location and size of the diverting channel, all reservoirs or basins, the locations and names of all other works which will cross or connect with the proposed works, and the boundary of all lands, showing by 40-acre subdivisions the areas proposed to be irrigated, are fully and correctly designated thereon.

Robert N. Caldwell
State Water Right Surveyor No. 468

Subscribed and sworn to before me this 22nd day of February, 19 80.

Robert Caldwell
Notary

Scale 1" = 1000'

1000 0 1000 2000 3000 4000

FILED
FEB 25 1980
STATE ENGINEER'S OFFICE

OFFICE
STATE ENGINEER

Desert-Mountain Surveying Company
510 Molarkey Street
Winnemucca, Nevada 89445

Map To Accompany Application
To Appropriate Water
From Underground
By D. J. Nelson
For Irrigation Purposes

Humboldt County Nevada

40751 40750 40749 40748 40747 40746