In an Unsurveyed Portion of T. 20N., R. 63E., M.D. Mer. Nevada

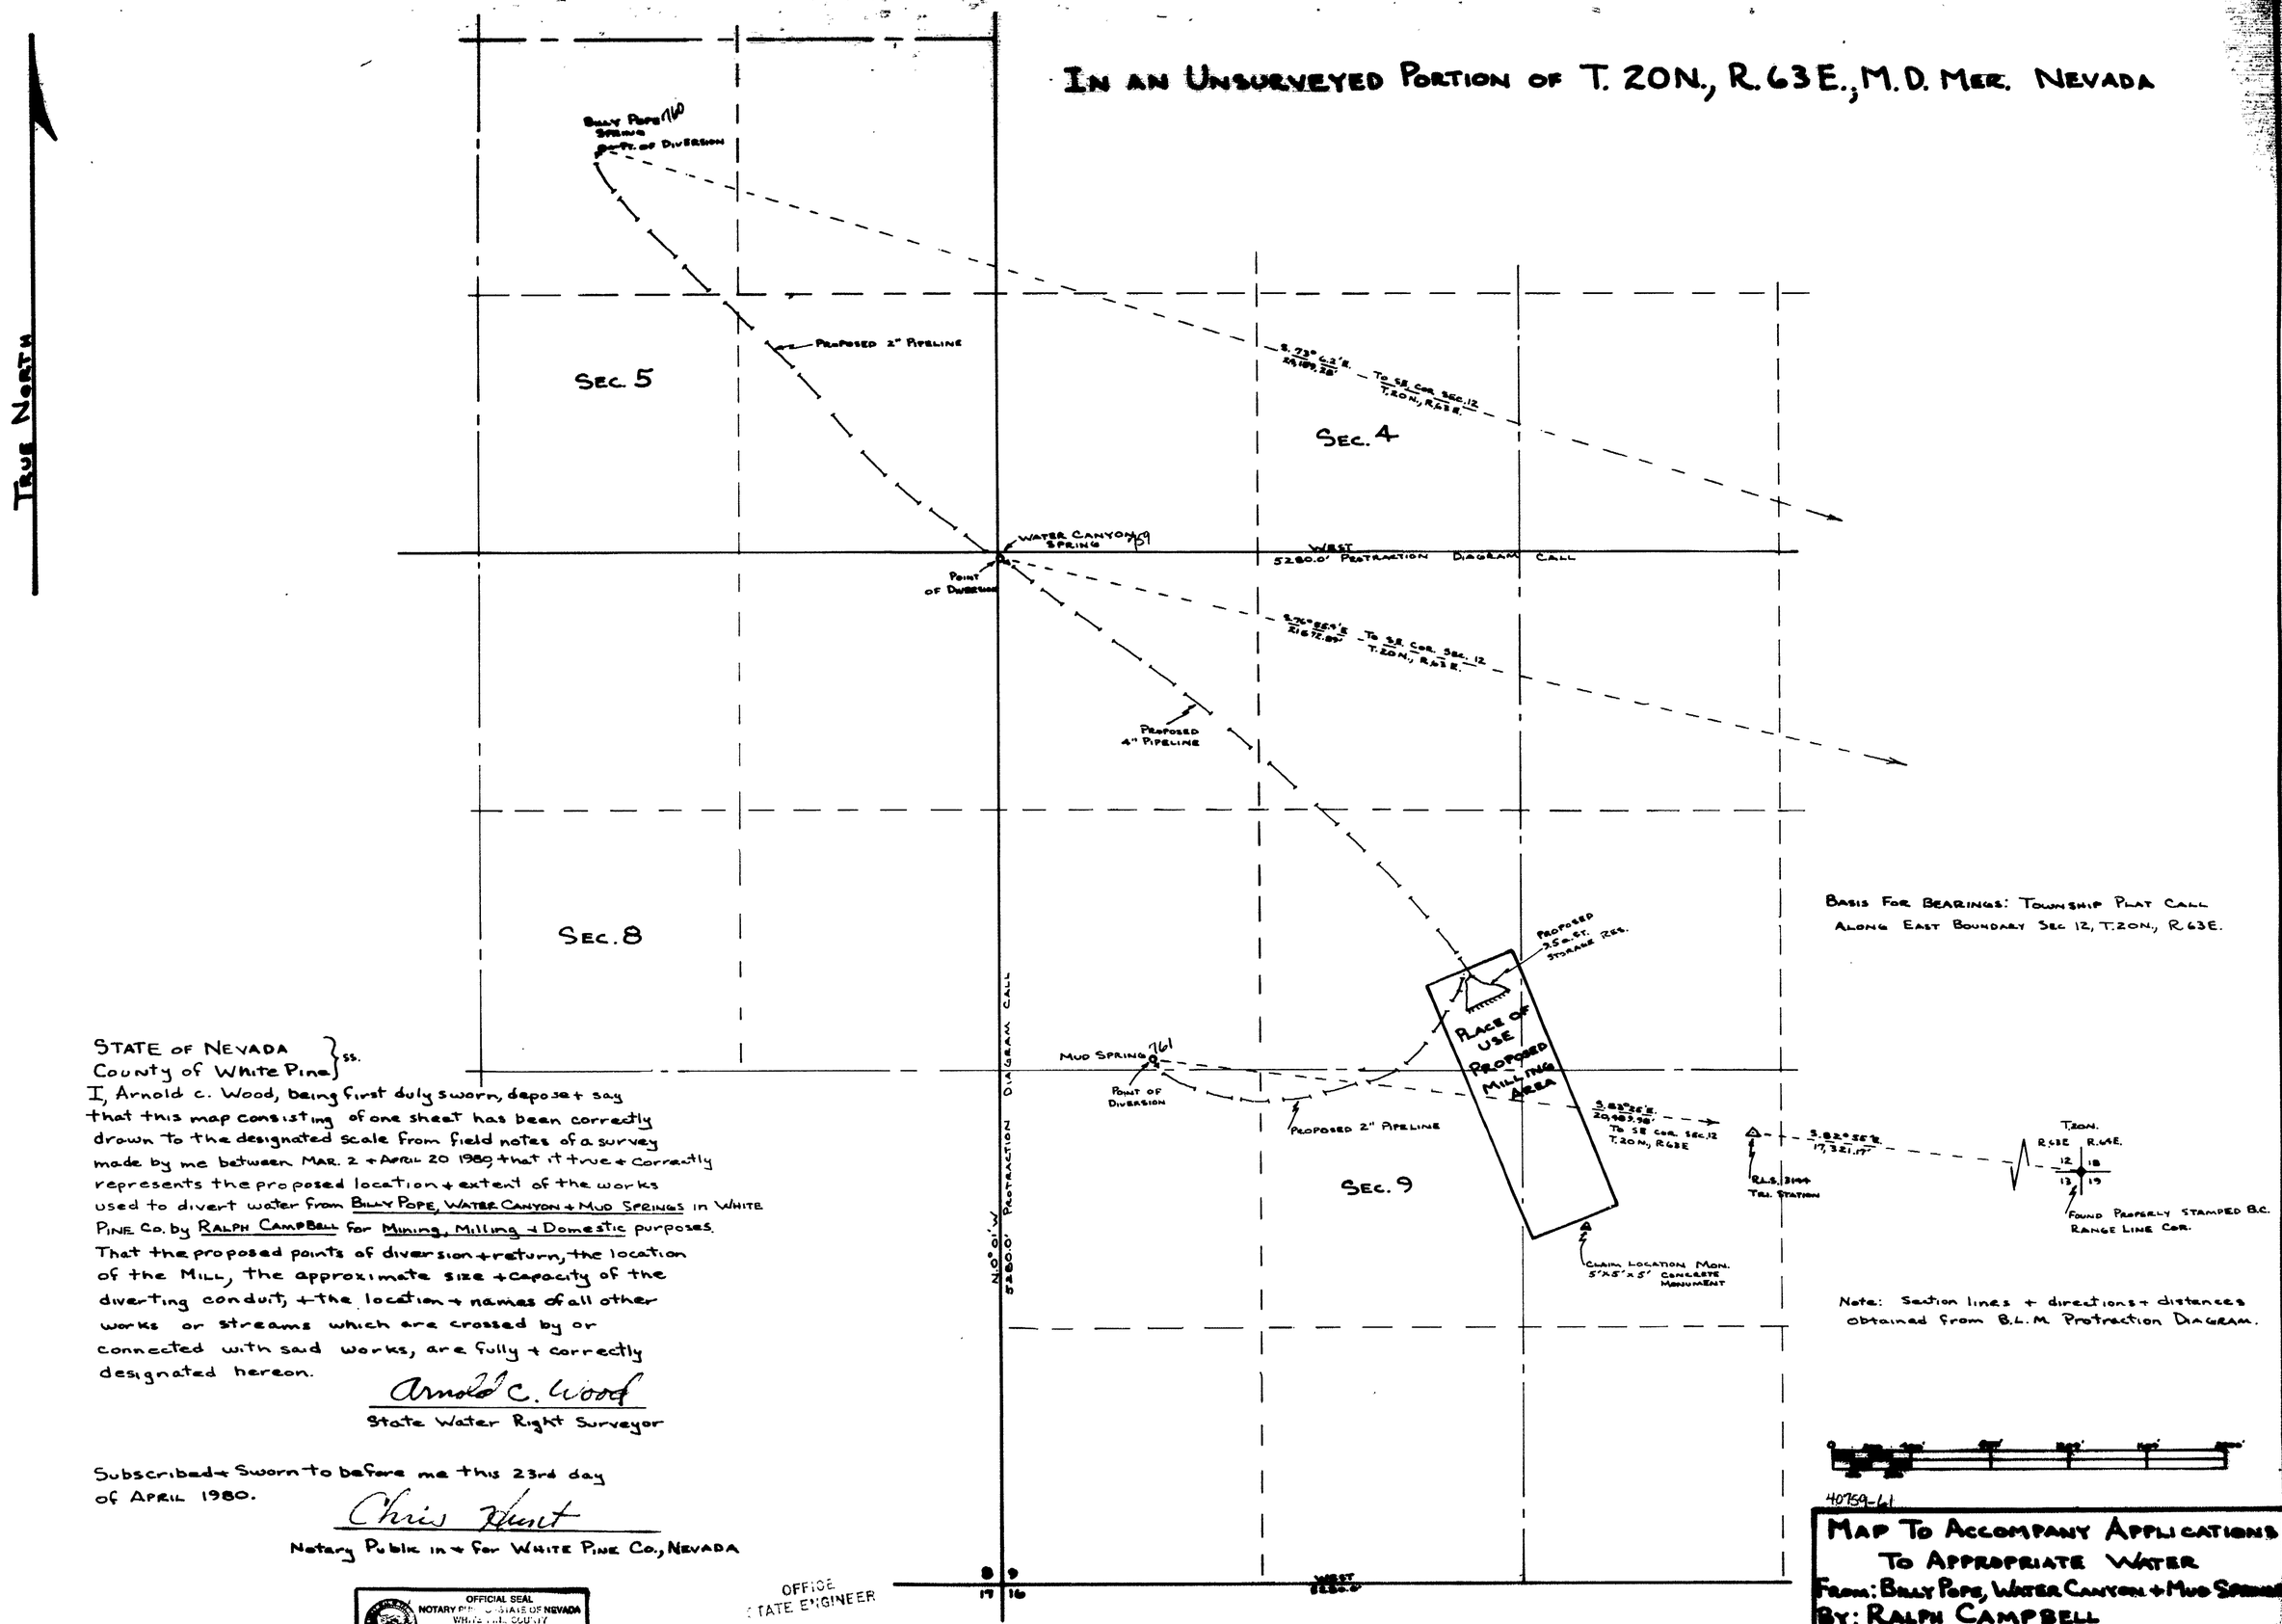

Basis for Bearings: Township Plat Call Along East Boundary Sec 12, T. 20 N., R. 63 E.

Note: Section lines + directions + distances obtained from B.L.M. Protraction Diagram.

STATE of NEVADA
County of White Pine } ss.

I, Arnold C. Wood, being first duly sworn, depose + say that this map consisting of one sheet has been correctly drawn to the designated scale from field notes of a survey made by me between Mar. 2 + April 20 1980 + that it true + correctly represents the proposed location + extent of the works used to divert water from Billy Pope, Water Canyon + Mud Springs in White Pine Co. by Ralph Campbell for Mining, Milling + Domestic purposes. That the proposed points of diversion + return, the location of the Mill, the approximate size + capacity of the diverting conduit, + the location + names of all other works or streams which are crossed by or connected with said works, are fully + correctly designated hereon.

Arnold C. Wood
State Water Right Surveyor

Subscribed + Sworn to before me this 23rd day of April 1980.

Chris Hunt
Notary Public in + for White Pine Co., Nevada

OFFICIAL SEAL
NOTARY PUBLIC STATE OF NEVADA
WHITE PINE COUNTY
CHRIS HUNT
My Commission expires June 19, 1982

OFFICE
STATE ENGINEER
1980 APR 24 PM 2 05

FILED
APR 24 1980
STATE ENGINEER'S OFFICE

40759-61

Map To Accompany Applications To Appropriate Water
From: Billy Pope, Water Canyon + Mud Springs
By: Ralph Campbell
For: Mining, Milling + Domestic
Scale 1" = 400'
Survey + Map By A.C. Wood R.L.S. 3194
April 1980

40761 40760 40759