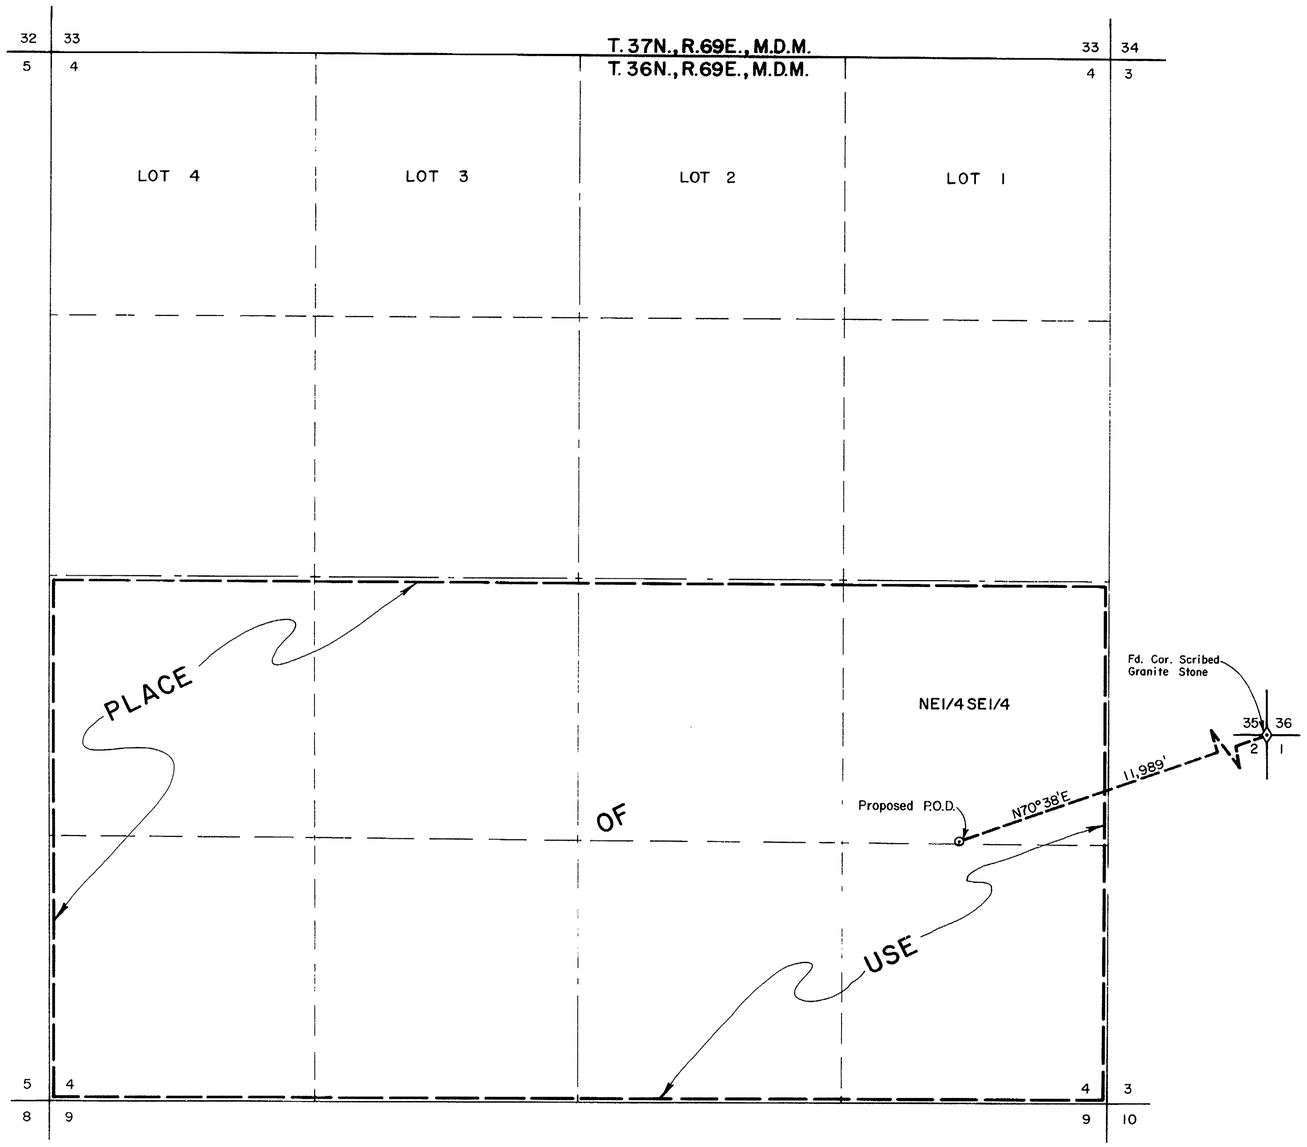

STATE OF NEVADA }
COUNTY OF ELKO } ss.

I, William A. Nisbet, being first duly sworn, depose and say that this map, consisting of one sheet, has been correctly drawn to the designated scale from field notes of a survey, made under my supervision and direction, on the 26th day of February, 1980; that it truly and correctly represents the proposed location and extent of the works used to divert water from an UNDERGROUND WELL in ELKO COUNTY by Arlene H. Eakle for IRRIGATION AND DOMESTIC PURPOSES. That the proposed points of diversion, the approximate location and size of the diverting channel, all reservoirs or basins, the location and names of all other works which will cross or connect with the proposed works, and the boundary of all lands, showing by 40-acre subdivisions the areas proposed to be irrigated, are fully and correctly designated thereon.

William A. Nisbet
STATE WATER RIGHT SURVEYOR NO. [illegible]

REGISTERED LAND SURVEYOR - STATE OF NEVADA

Subscribed and sworn to before me this 21st day of March, [illegible]
Notary Public in and for Elko County, Nevada.

Leora Bernadot

LEORA BERNADOT
Notary Public - State of Nevada
Elko County, Nevada
Commission Expires [illegible]

BASIS OF BEARINGS: Magnetic, variation of 17° E.

0 400 800 1200 1600 2000
SCALE: 1" = 400'

FILED
MAR 2 - 1980
STATE ENGINEER'S OFFICE

OFFICE
STATE ENGINEER
1980 MAR 26 PM 3 38

NO.	BY	DATE	DESCRIPTION	CHK'D	APP'D
			REVISIONS		

DRAWN BY D.P. | APPROVED BY WW
JOB NO 2351-001 | DATE MAR. 1980

MAP
TO ACCOMPANY APPLICATION TO
APPROPRIATE WATER
FOR IRRIGATION & DOMESTIC PURPOSES
BY ARLENE H. EAKLE
FROM UNDERGROUND SOURCE

CHILTON ENGINEERING
421 COURT STREET ELKO, NEVADA
W80023

40766