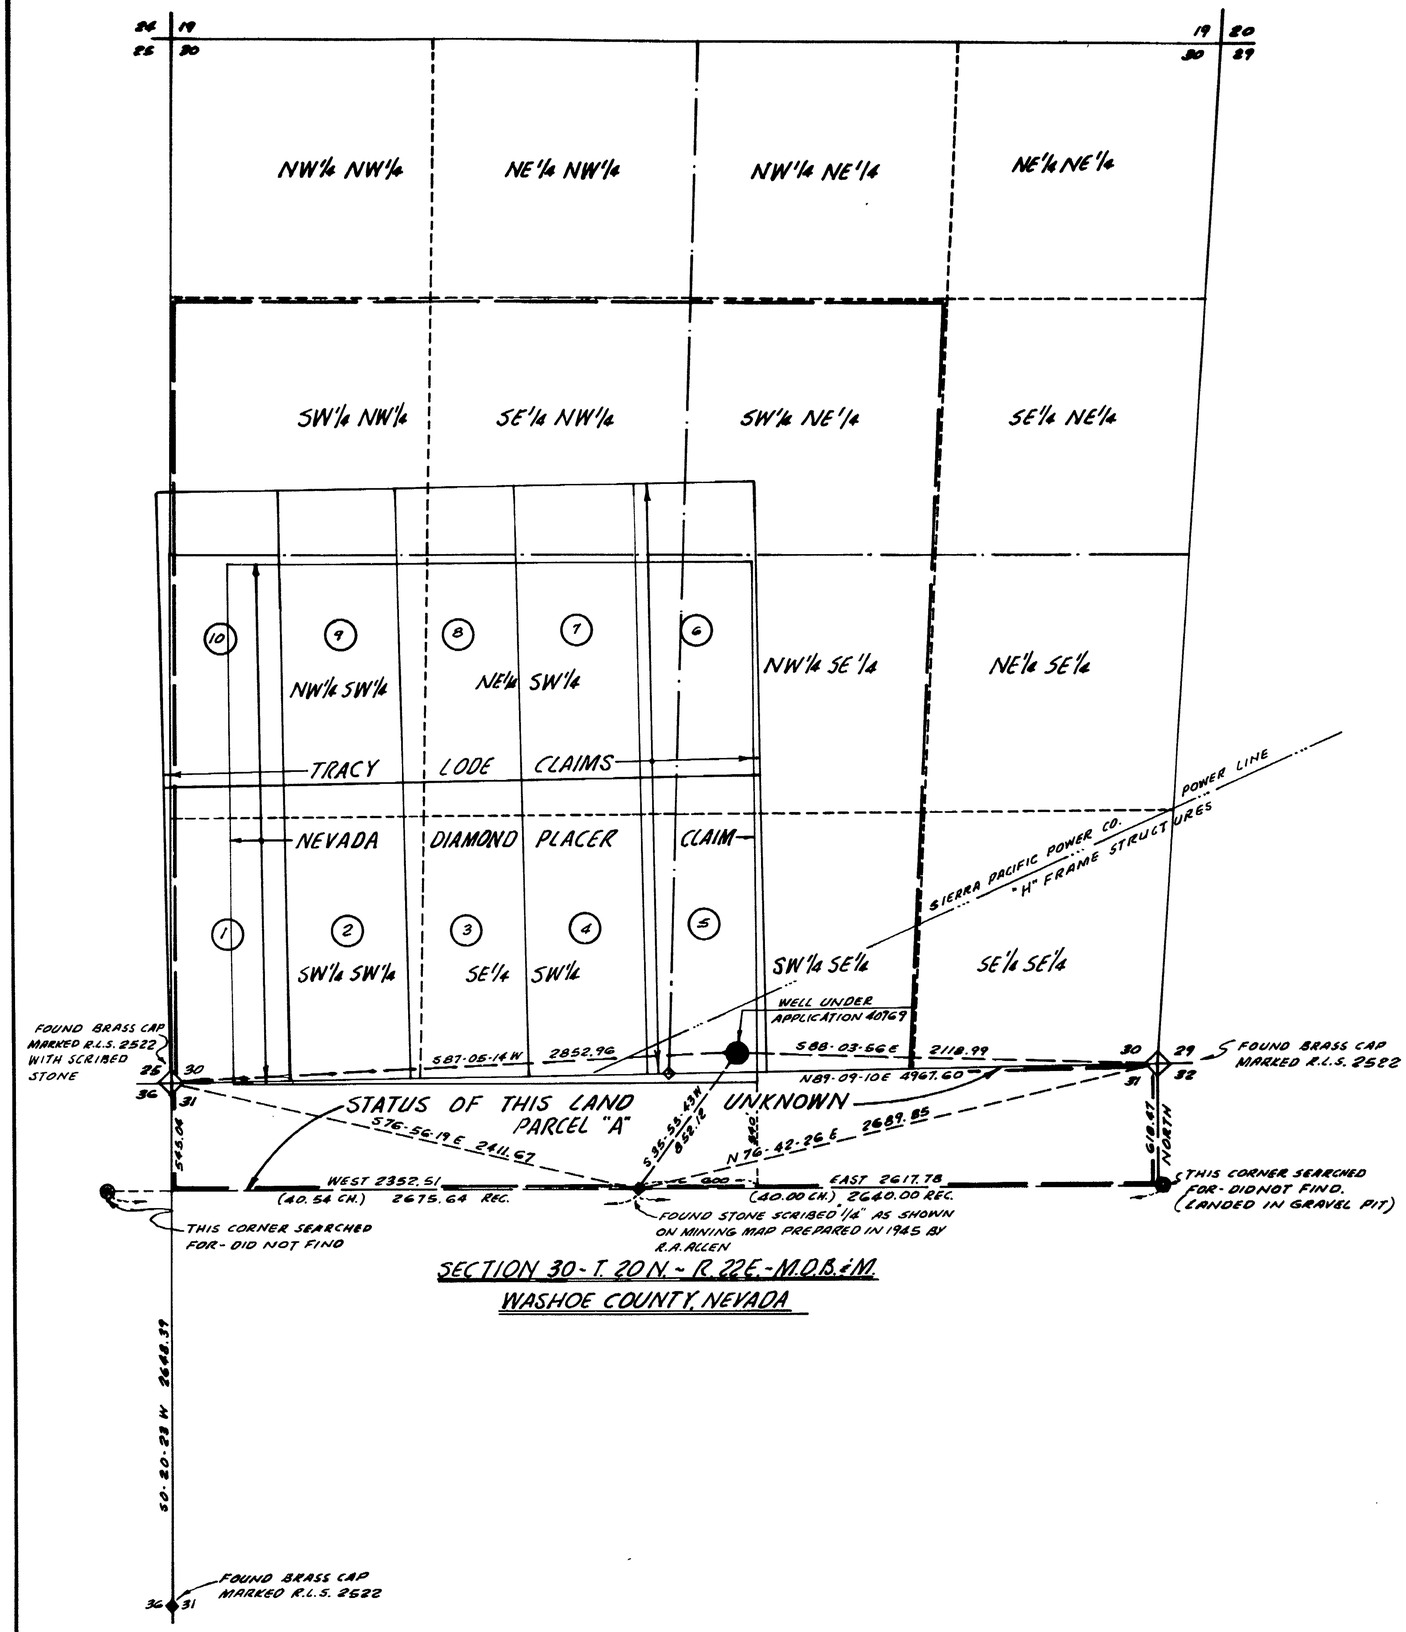

SECTION 30 - T. 20 N. - R. 22 E. - M.D.B.&M.

WASHOE COUNTY, NEVADA

STATE OF NEVADA
COUNTY OF WASHOE } SS

I, EUGENE B. LONGFIELD, BEING FIRST DULY SWORN, DEPOSE AND SAY THAT THIS MAP, CONSISTING OF ONE (1) SHEET, HAS BEEN CORRECTLY DRAWN TO THE DESIGNATED SCALE FROM FIELD NOTES MADE UNDER MY SUPERVISION BETWEEN THE 25th DAY OF MARCH AND THE 30th DAY OF JUNE, 1980; THAT IT TRULY AND CORRECTLY REPRESENTS THE PROPOSED LOCATION AND EXTENT OF THE WORKS USED TO DIVERT WATER FROM AN UNDERGROUND SOURCE IN WASHOE COUNTY BY RICHARD J. ALLEN FOR COMMERCIAL (AGGREGATE WASHING - DUST CONTROL) AND DOMESTIC PURPOSES. THAT THE PROPOSED POINT OF DIVERSION, THE APPROXIMATE LOCATION AND SIZE OF THE DIVERTING CHANNEL, ALL RESERVOIRS OR BASINS, THE LOCATION AND NAMES OF ALL OTHER WORKS WHICH WILL CROSS OR CONNECT WITH THE PROPOSED WORKS, AND THE BOUNDARY OF ALL LANDS, SHOWING BY 40-ACRE SUBDIVISIONS THE LANDS PROPOSED TO BE SERVED, ARE FULLY AND CORRECTLY DESIGNATED THEREON.

Eugene B. Longfield
STATE WATER RIGHT SURVEYOR

SUBSCRIBED AND SWORN TO BEFORE ME THIS 30th DAY OF June 1980.

Lydia Moreno
NOTARY PUBLIC IN AND FOR WASHOE COUNTY, NEVADA
My commission expires March 7, 1982

OFFICIAL SEAL
LYDIA MORENO
NOTARY PUBLIC - STATE OF NEVADA
WASHOE COUNTY
My Comm. Expires March 7, 1982

BASIS OF BEARINGS
NEW WEST ZONE GRID
Δ "HIDE" TO Δ "RANCH"

SCALE ~ 1" = 400'

0 400 800 1200 1600 2000

40769

MAP
TO ACCOMPANY APPLICATION TO APPROPRIATE WATER AND PROOF OF BENEFICIAL USE UNDER APPLICATION NO. 40769 FOR COMMERCIAL AND DOMESTIC PURPOSES BY RICHARD J. ALLEN FROM AN UNDERGROUND SOURCE

1980 JUL 2 AM 11 00

FILED
JUL 2 1980
STATE ENGINEER'S OFFICE

PREPARED BY:
LONGFIELD ENG.
RENO, NEVADA

40769