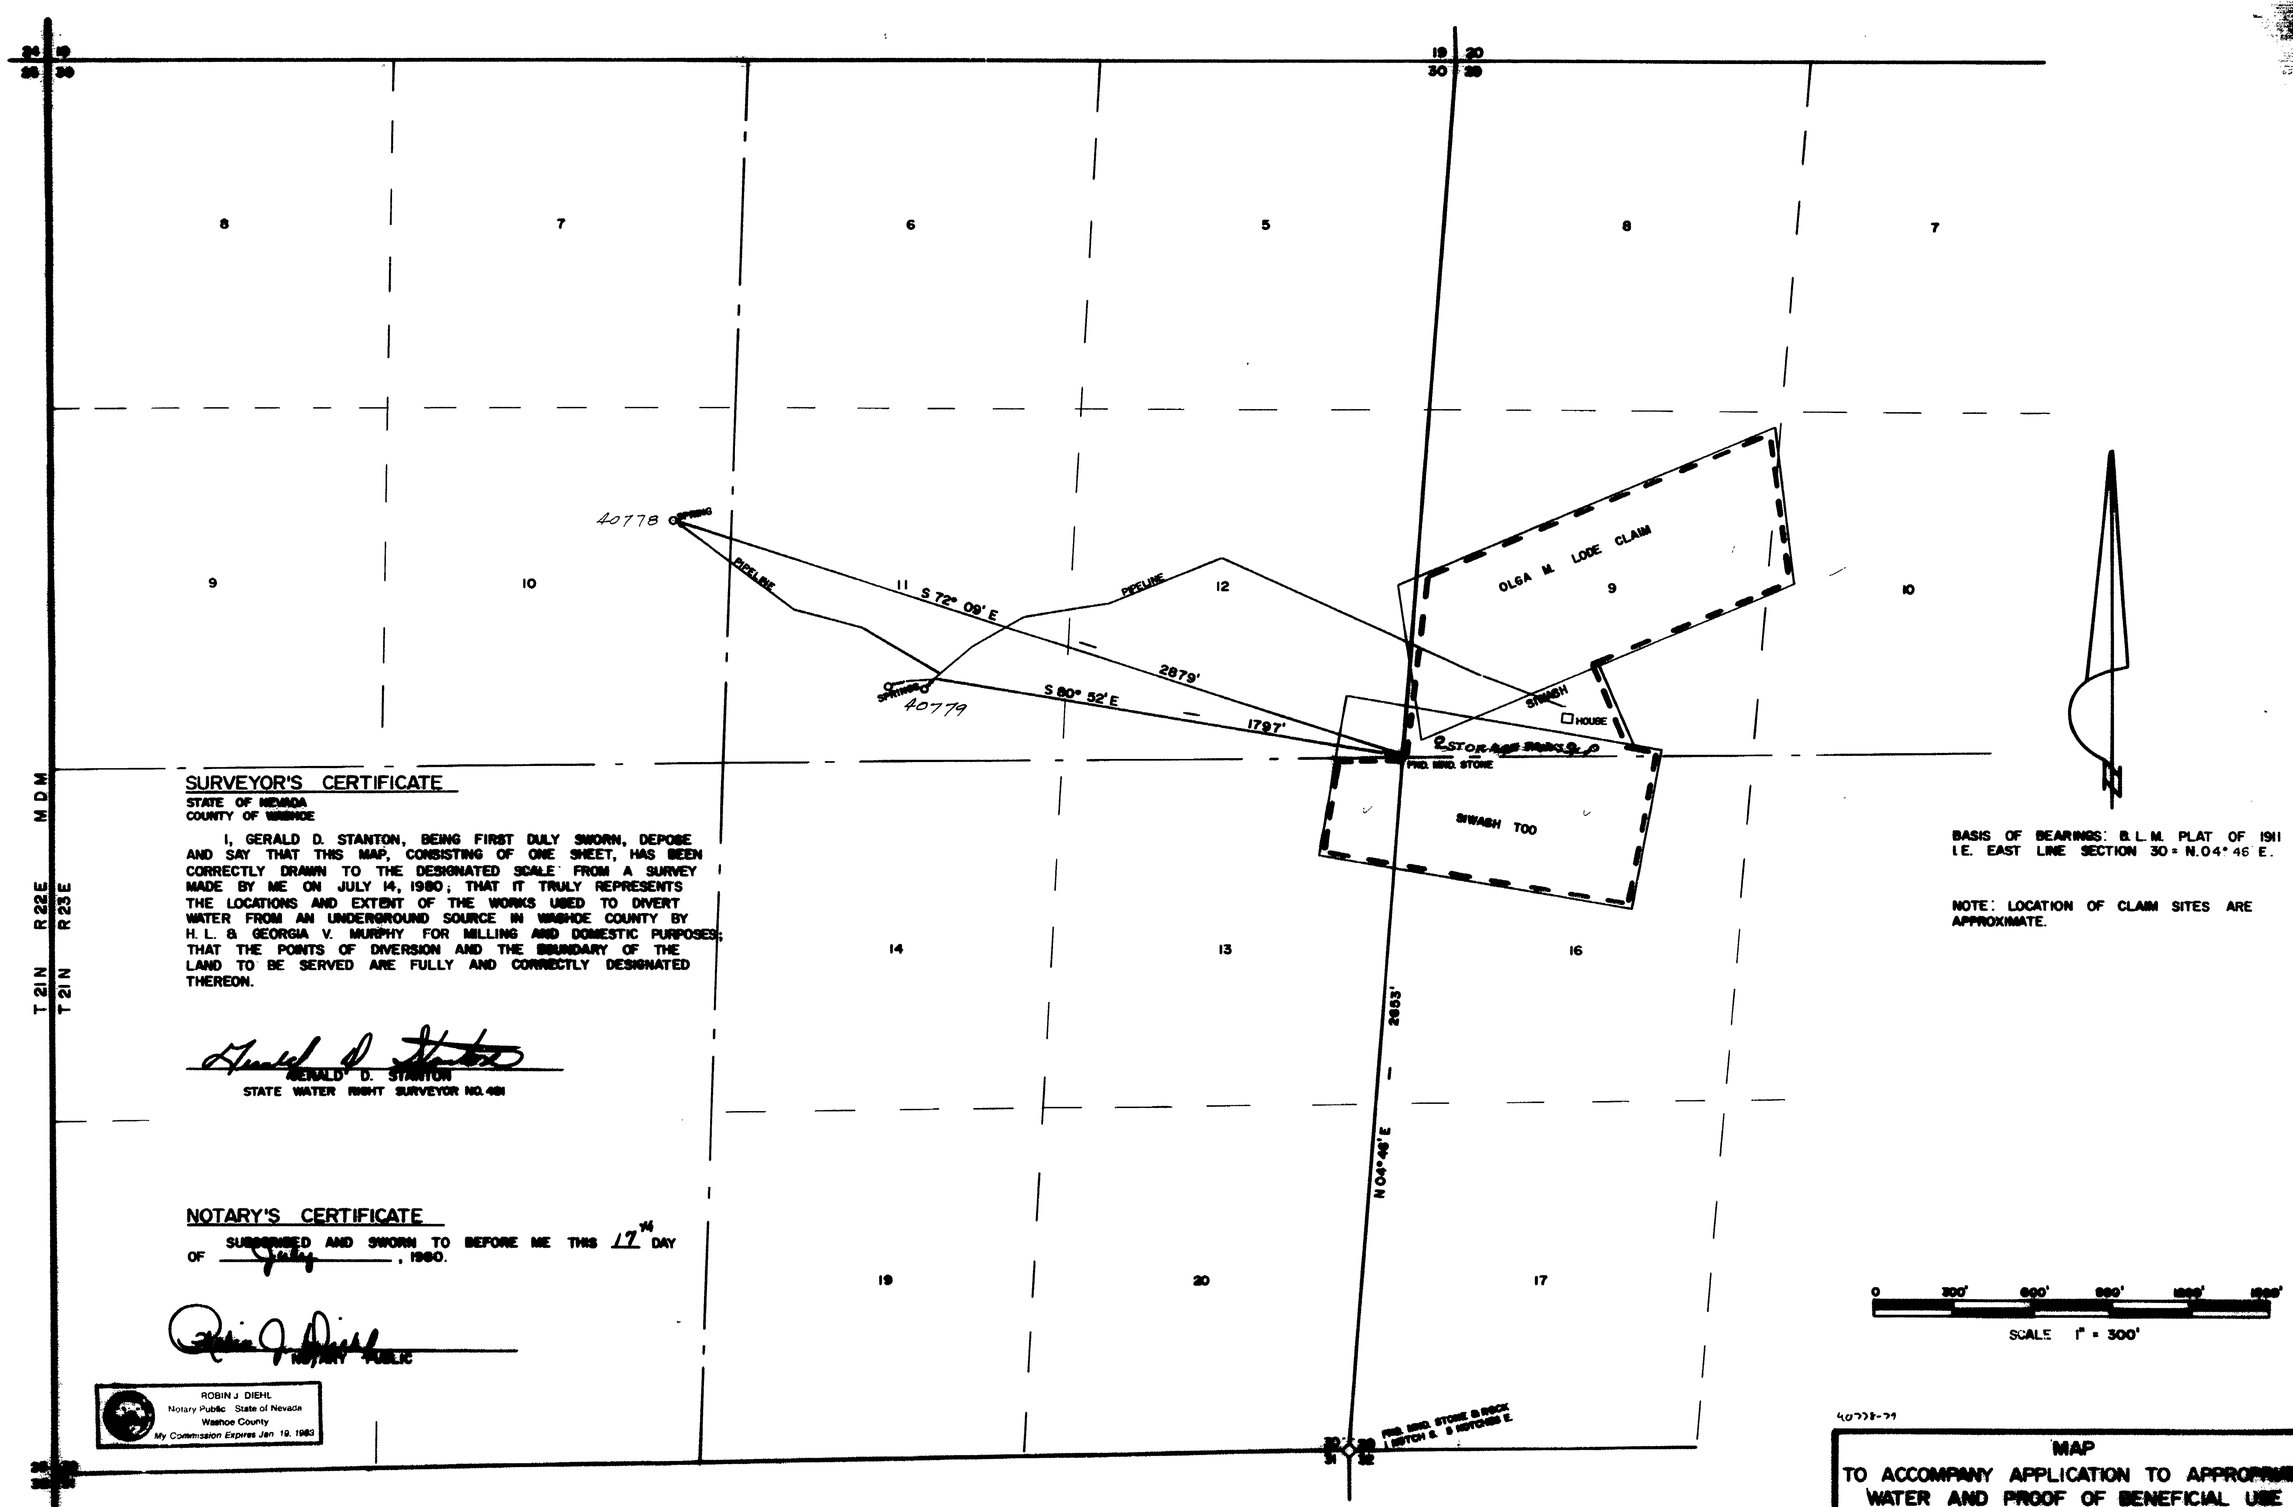

SURVEYOR'S CERTIFICATE

STATE OF NEVADA
COUNTY OF WASHOE

I, GERALD D. STANTON, BEING FIRST DULY SWORN, DEPOSE AND SAY THAT THIS MAP, CONSISTING OF ONE SHEET, HAS BEEN CORRECTLY DRAWN TO THE DESIGNATED SCALE FROM A SURVEY MADE BY ME ON JULY 14, 1980; THAT IT TRULY REPRESENTS THE LOCATIONS AND EXTENT OF THE WORKS USED TO DIVERT WATER FROM AN UNDERGROUND SOURCE IN WASHOE COUNTY BY H. L. & GEORGIA V. MURPHY FOR MILLING AND DOMESTIC PURPOSES; THAT THE POINTS OF DIVERSION AND THE BOUNDARY OF THE LAND TO BE SERVED ARE FULLY AND CORRECTLY DESIGNATED THEREON.

Gerald D. Stanton
GERALD D. STANTON
STATE WATER RIGHT SURVEYOR NO. 481

NOTARY'S CERTIFICATE

SUBSCRIBED AND SWORN TO BEFORE ME THIS 17th DAY OF July, 1980.

Robin J. Diehl
NOTARY PUBLIC

ROBIN J. DIEHL
Notary Public State of Nevada
Washoe County
My Commission Expires Jan. 19, 1983

BASIS OF BEARINGS: B.L.M. PLAT OF 1911 I.E. EAST LINE SECTION 30 = N.04° 46' E.

NOTE: LOCATION OF CLAIM SITES ARE APPROXIMATE.

0 300' 600' 900' 1200' 1500'
SCALE 1" = 300'

40778-79

MAP
TO ACCOMPANY APPLICATION TO APPROPRIATE WATER AND PROOF OF BENEFICIAL USE FOR MILLING AND DOMESTIC PURPOSES
FOR
H. L. & GEORGIA V. MURPHY
FROM
[illegible]

40778 CERTIFICATE NO. [illegible] ISSUED [illegible]
40779 CERTIFICATE NO. [illegible] ISSUED [illegible]

JUL 31 PM 3 09

FILED
JUL 31 1980
STATE ENGINEER'S OFFICE

40779