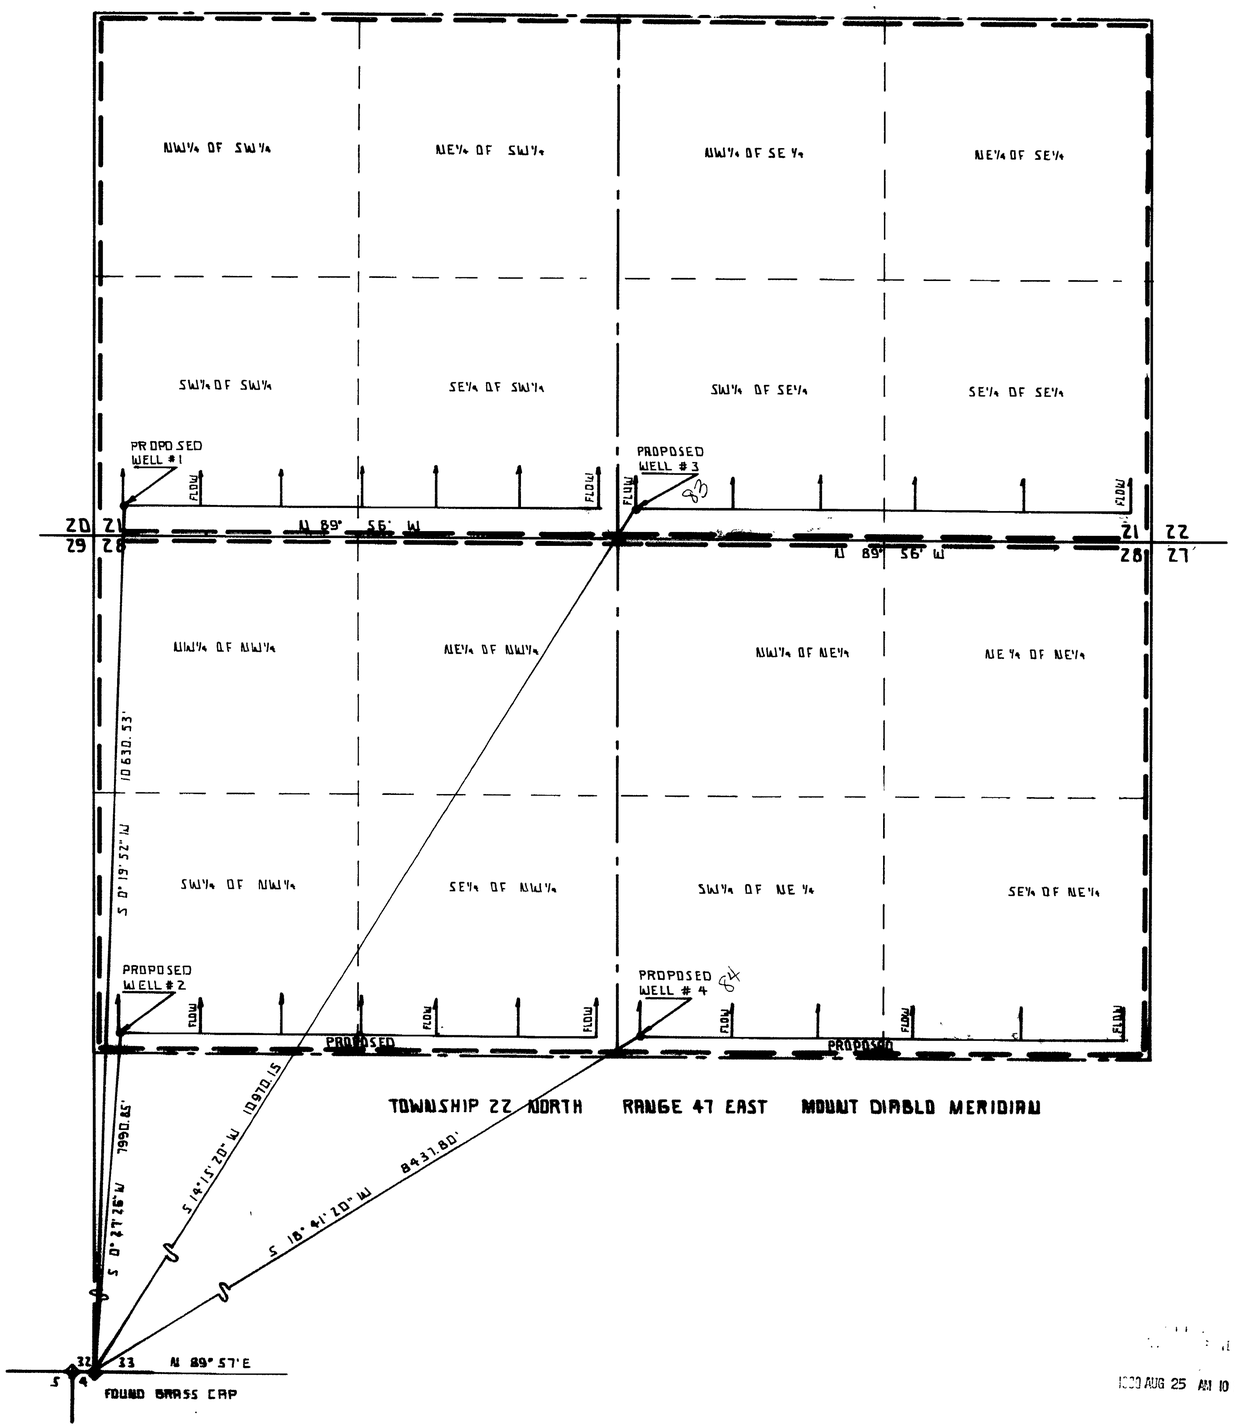

STATE OF NEVADA }
COUNTY OF LANDER } SS

I, DONALD LEWIS, BEING FIRST DULY SWORN, DEPOSE AND SAY THAT THIS MAP CONSISTING OF 1 SHEET, NUMBERED FROM 1 TO 1, INCLUSIVE, HAS BEEN CORRECTLY DRAWN TO THE DESIGNATED SCALE FROM FIELD NOTES OF A SURVEY MADE BY ME, (OR UNDER MY SUPERVISION AND DIRECTION), BETWEEN THE 7th DAY OF June, AND THE 15th DAY OF June, 1980; THAT IT TRULY AND CORRECTLY REPRESENTS THE PROPOSED LOCATION AND EXTENT OF THE WORKS USED TO DIVERT WATER FROM AN UNDERGROUND SOURCE IN LANDER COUNTY, BY WILLIAM G. AND VIOLET G. COFFEY FOR IRRIGATION PURPOSES. THAT THE PROPOSED POINT OF DIVERSION THE APPROXIMATE LOCATION AND SIZE OF THE DIVERTING CHANNEL, ALL RESERVOIRS OR BASINS, THE LOCATION AND NAMES OF ALL OTHER WORKS WHICH WILL CROSS OR CONNECT WITH THE PROPOSED WORKS AND THE BOUNDARY OF ALL LANDS, SHOWING BY 40-ACRE SUBDIVISIONS THE AREAS PROPOSED TO BE IRRIGATED, ARE FULLY AND CORRECTLY DESIGNATED THEREON.

Donald Lewis
STATE WATER RIGHT SURVEYOR

SUBSCRIBED AND SWORN TO BEFORE ME THIS 27 DAY OF June 1980. NOTARY PUBLIC IN AND FOR Churchill COUNTY NEVADA

SEAL

DORA STARK
Notary Public : State of Nevada
Churchill County
My Commission expires May 3, 1981

Dora Stark
NOTARY PUBLIC

BASIS OF BEARING:
SOUTH LINE SECTION 32 N 89° 57' E

40783
40784

400 200 0 400 800 1200 1600
SCALE 1" = 400 FT.

FILED
AUG 25 1980
STATE ENGINEER'S OFFICE

MAP
TO ACCOMPANY APPLICATION
TO APPROPRIATE WATER
BY WILLIAM G. COFFEY + VIOLET G. COFFEY
FROM AN UNDERGROUND SOURCE.

1980 AUG 25 AM 10 58

OFFICE
STATE ENGINEER
1980 JUN 27 PM 2 41

40784 40783