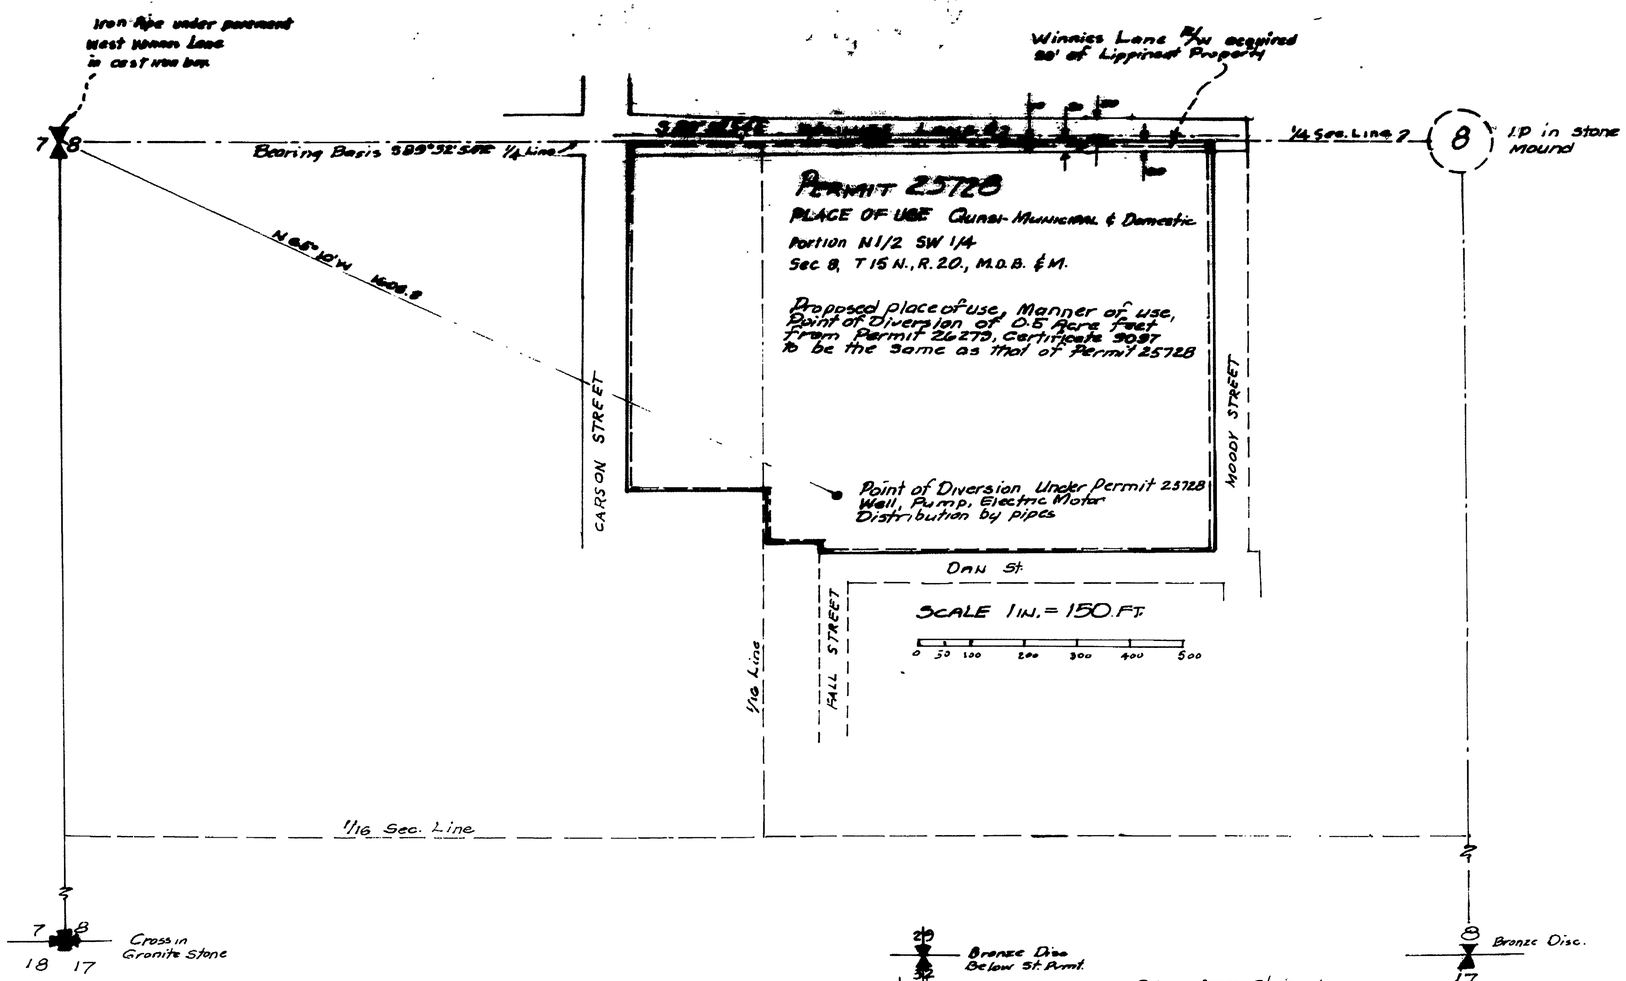

STATE OF NEVADA }
CARSON CITY } SS

I, William J. Johnstone, being first duly sworn, depose and say that this map, consisting of one sheet, has been correctly drawn to the designated scale from field notes of a survey made by me on July 29, 1970 and August 6, 1971. that it correctly represents the location and extent of the works to divert water from an underground source in Carson City for QUASI-MUNICIPAL and DOMESTIC use by Frontier Enterprises Inc., that the point of diversion, the place and manner of use are fully designated hereon.

William J. Johnstone
STATE WATER RIGHT SURVEYOR 229

JEAN WILLIAMS
NOTARY PUBLIC - NEVADA
CARSON CITY
My Commission Expires Sept. 24, 1981

FILED
FEB 29 1980
STATE ENGINEER'S OFFICE

Subscribed and sworn to before me this 29th day of Feb. 1980.

Jean Williams
Notary Public in and for Carson City, State of Nevada.
My Commission Expires Sept. 24, 1981

OFFICE
STATE ENGINEER
1980 FEB 29 PM 3 00

MAP TO ACCOMPANY
APPLICATION TO CHANGE POINT OF
DIVERSION, PLACE AND MANNER OF
USE UNDER PERMIT 26279, CERT. 9097
BY
FRONTIER ENTERPRISES INC.
FEBRUARY 27, 1980

40786