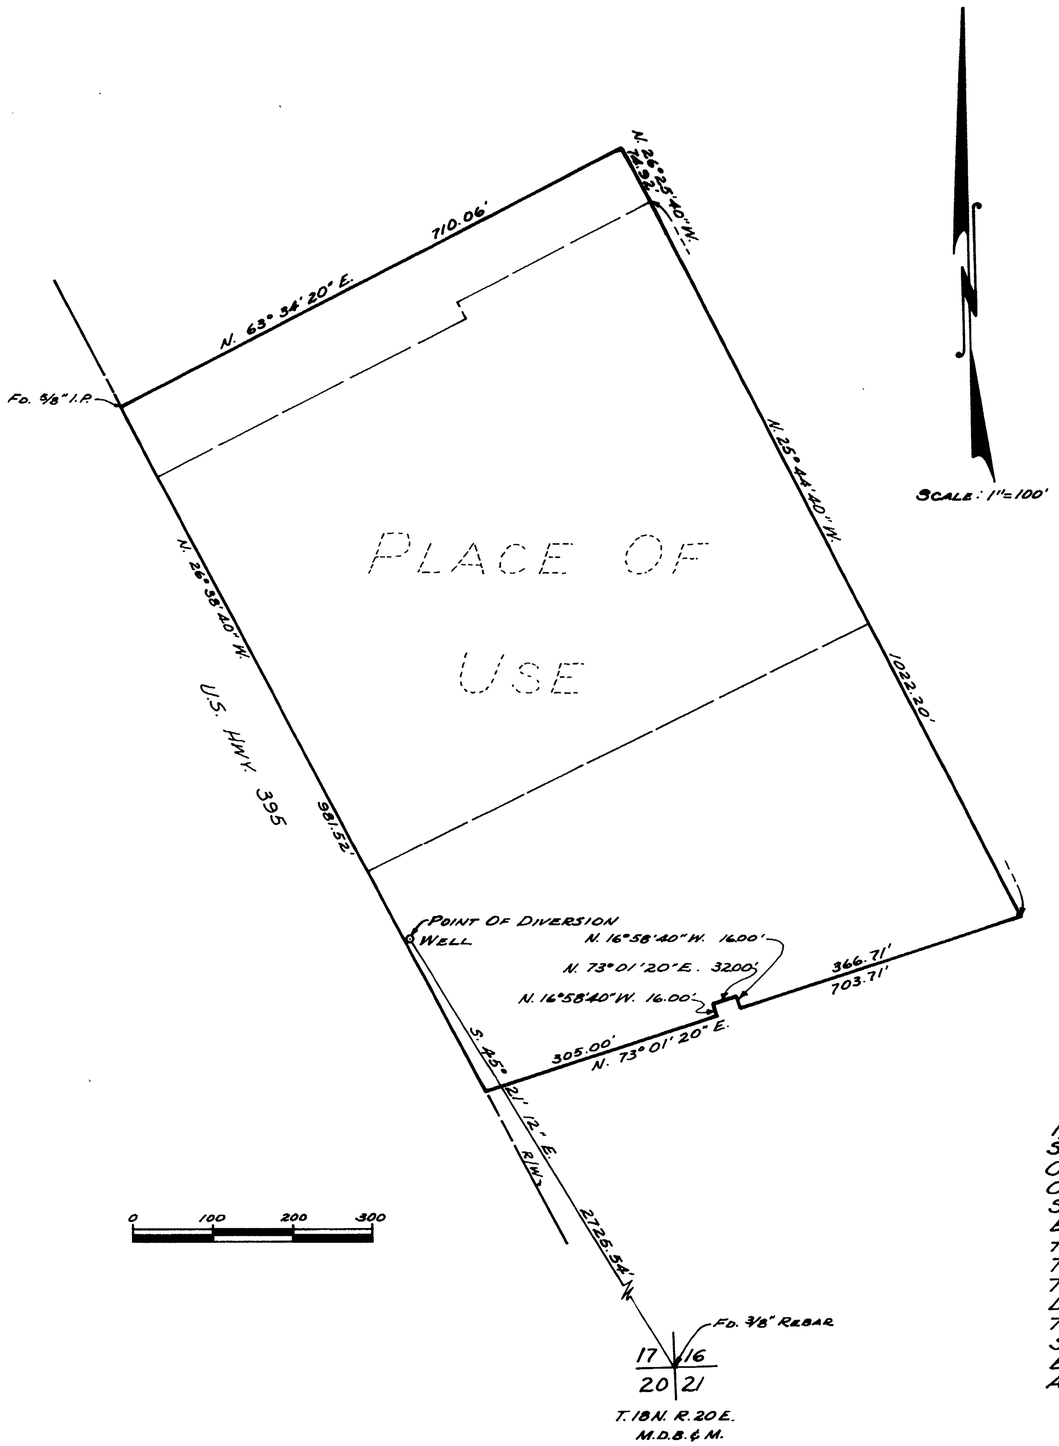

SCALE: 1" = 100'

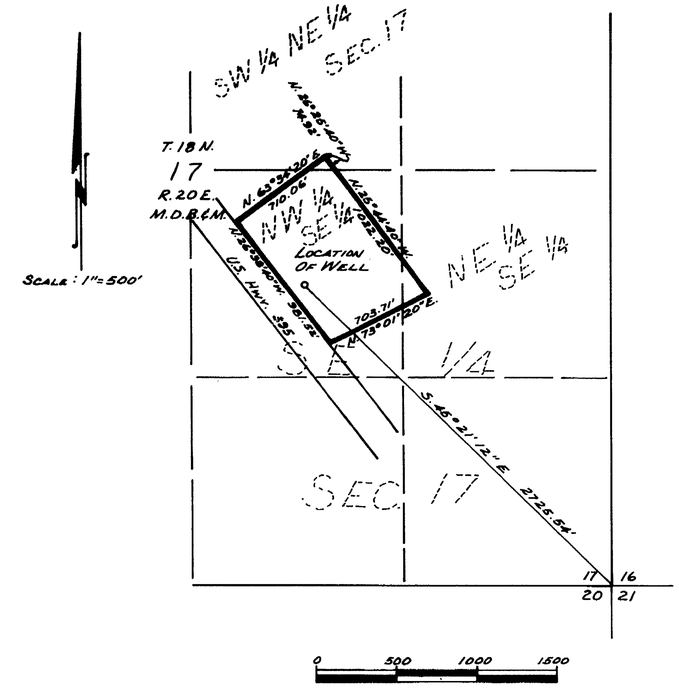

SCALE: 1" = 500'

BASIS OF BEARING

THE BEARING OF N. 26°38'40" W AS SHOWN ALONG THE EASTERLY R/W LINE OF U.S. HIGHWAY 395 AS SHOWN ON PARCEL MAP No. 128, RECORDS OF WASHOE COUNTY, STATE OF NEVADA, WAS USED AS THE BASIS OF BEARING SHOWN ON THIS MAP.

I, FRANK W. GENTRY JR., BEING FIRST DULY SWORN, DEPOSE AND SAY THAT THIS MAP, CONSISTING OF ONE SHEET, HAS BEEN CORRECTLY DRAWN TO THE DESIGNATED SCALE FROM FIELD NOTES OF A SURVEY MADE BY ME, (OR UNDER MY SUPERVISION AND DIRECTION), BETWEEN THE 15TH DAY OF MARCH AND THE 19TH DAY OF MARCH 1980; THAT IT TRULY AND CORRECTLY REPRESENTS THE LOCATION AND EXTENT OF THE WORKS USED TO DIVERT WATER FROM AN UNDERGROUND SOURCE IN WASHOE COUNTY BY WELL, BY EDITH B. CROOK FOR QUASI-MUNICIPAL AND DOMESTIC PURPOSES.

CERTIFICATE No. 9887 ISSUED 8-29-80

FRANK W. GENTRY JR. No. 434
STATE WATER RIGHTS SURVEYOR

FILED
MAR 24 1980
STATE ENGINEER'S OFFICE

OFFICE
STATE ENGINEER
1980 MAR 24 AM 9 50

SUSCRIBED AND SWORN TO BEFORE ME THIS 20th DAY OF March, 1980.

THERESA A. MALMBORG
Notary Public - State of Nevada
Carson City
My Appointment Expires Jan. 25, 1984

Theresa A. Malmborg
NOTARY PUBLIC IN AND FOR NEVADA

40828

MAP
TO ACCOMPANY APPLICATION TO APPROPRIATE WATER FOR QUASI-MUNICIPAL AND DOMESTIC PURPOSES.
BY EDITH B. CROOK FROM AN UNDERGROUND SOURCE

F.W. GENTRY & ASSOC.
5861 So. CARSON ST.
CARSON CITY, NEV.

DATE: MARCH 1980
J.N. 330-03

40828