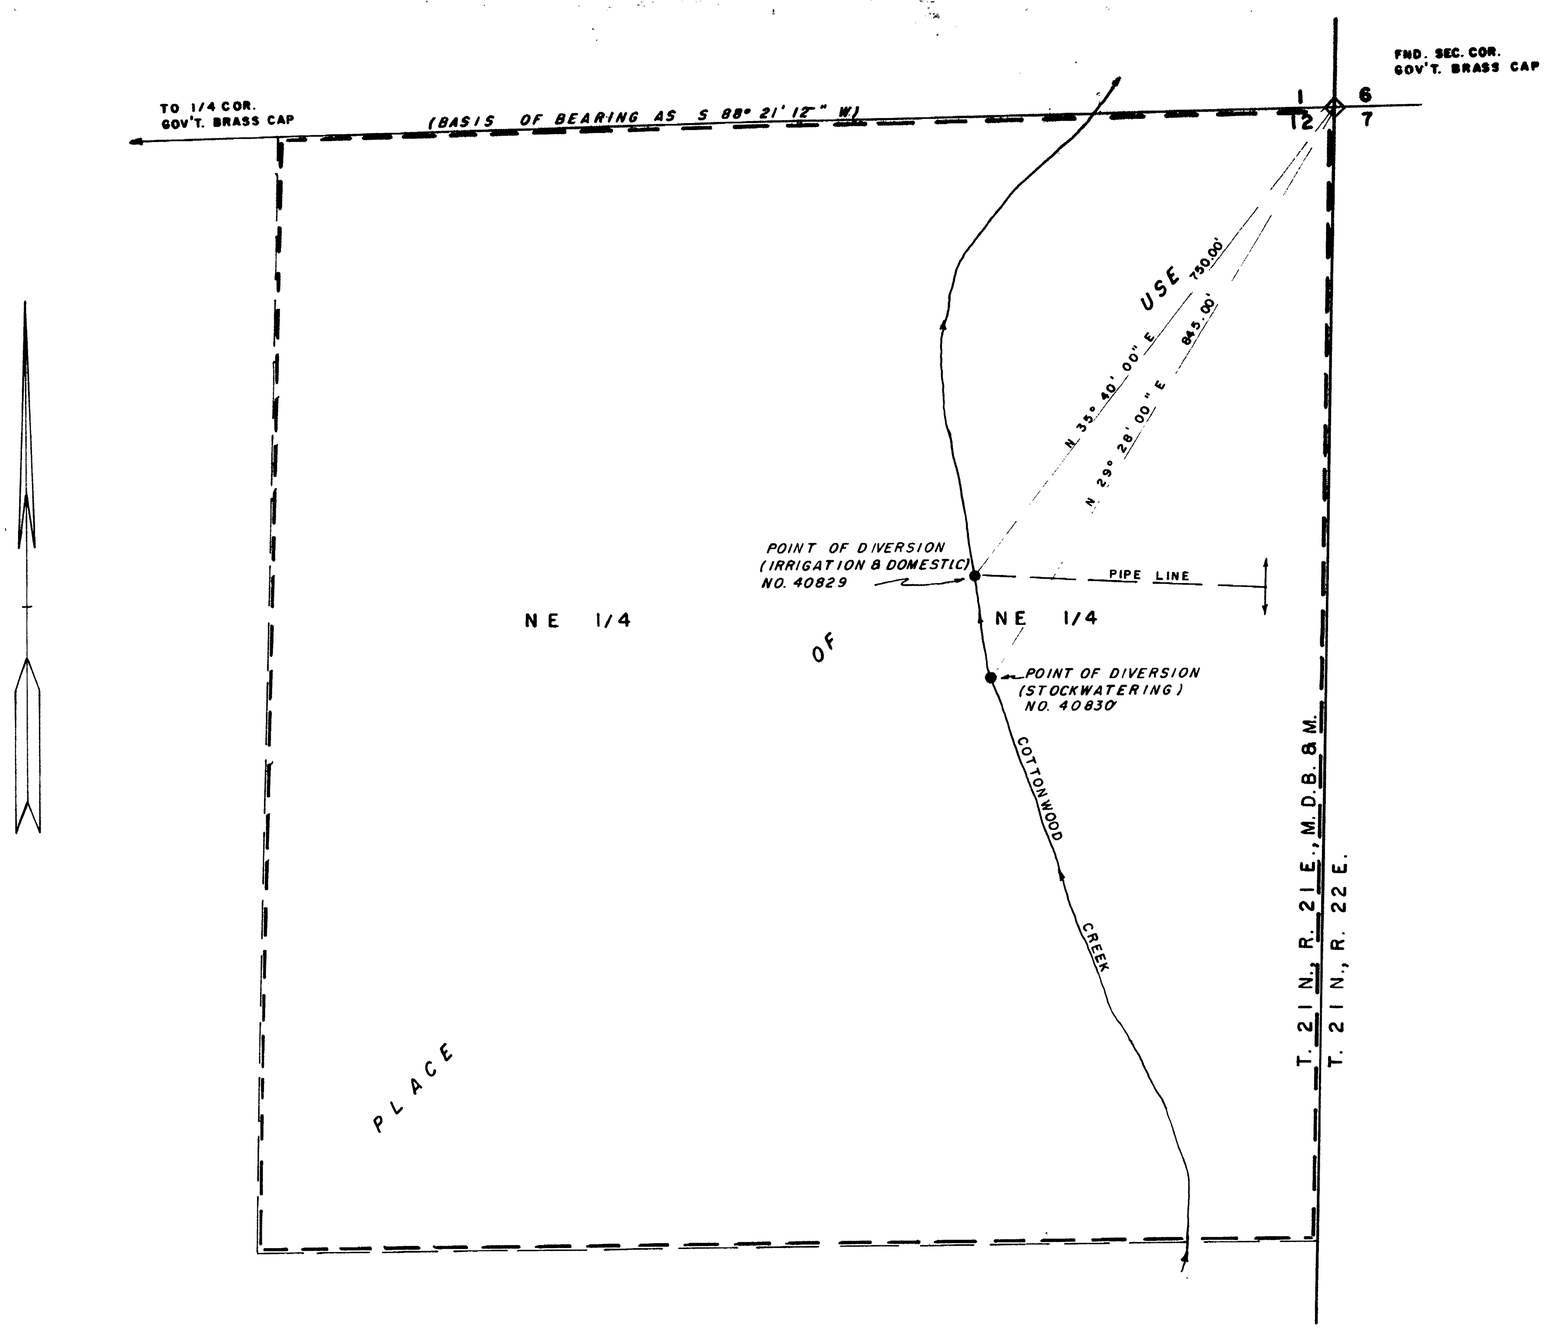

STATE of NEVADA }
CARSON CITY } s. s.

I, Walter G. Reid, being first duly sworn, depose and say that this map, consisting of one sheet, has been correctly drawn to the designated scale from field notes of a survey made by me on the th. day of March, 1980; that it truly and correctly represents the proposed location and extent of the works used to divert water from Cottonwood Creek in Washoe County, by Howard C. Strasser and Judith E. Strasser for irrigation and domestic purposes under Application No. 40829 and stockwatering purpose under Application No. 40830. That the proposed point of diversion, the approximate location and size of the diverting conduit, all reservoirs or basins the location and names of all other works which will cross or connect with the proposed works, and the boundary of all lands, showing by 40-acre subdivisions the areas to be irrigated, are fully and correctly designated thereon.

Walter G. Reid
State Water Right Surveyor

Subscribed and sworn to before me this 14th day of April, 1980.

Mary Beth Callahan

MARY BETH CALLAHAN
Notary Public - State of Nevada
Carson City
My Appointment Expires May 3, 1983

1980 APR 14 AM 10 35

SCALE: 1" = 100'

0 25 50 100 200 300 400 500

FILED
APR 14 1980
STATE ENGINEER'S OFFICE

MAP
TO ACCOMPANY APPLICATION
TO APPROPRIATE WATER FOR
IRRIGATION & DOMESTIC, APPLICATION
NO. 40829 &
STOCKWATERING, APPLICATION NO. 40830
BY HOWARD C. & JUDITH E. STRASSER
- FROM COTTONWOOD CREEK

40830 40829