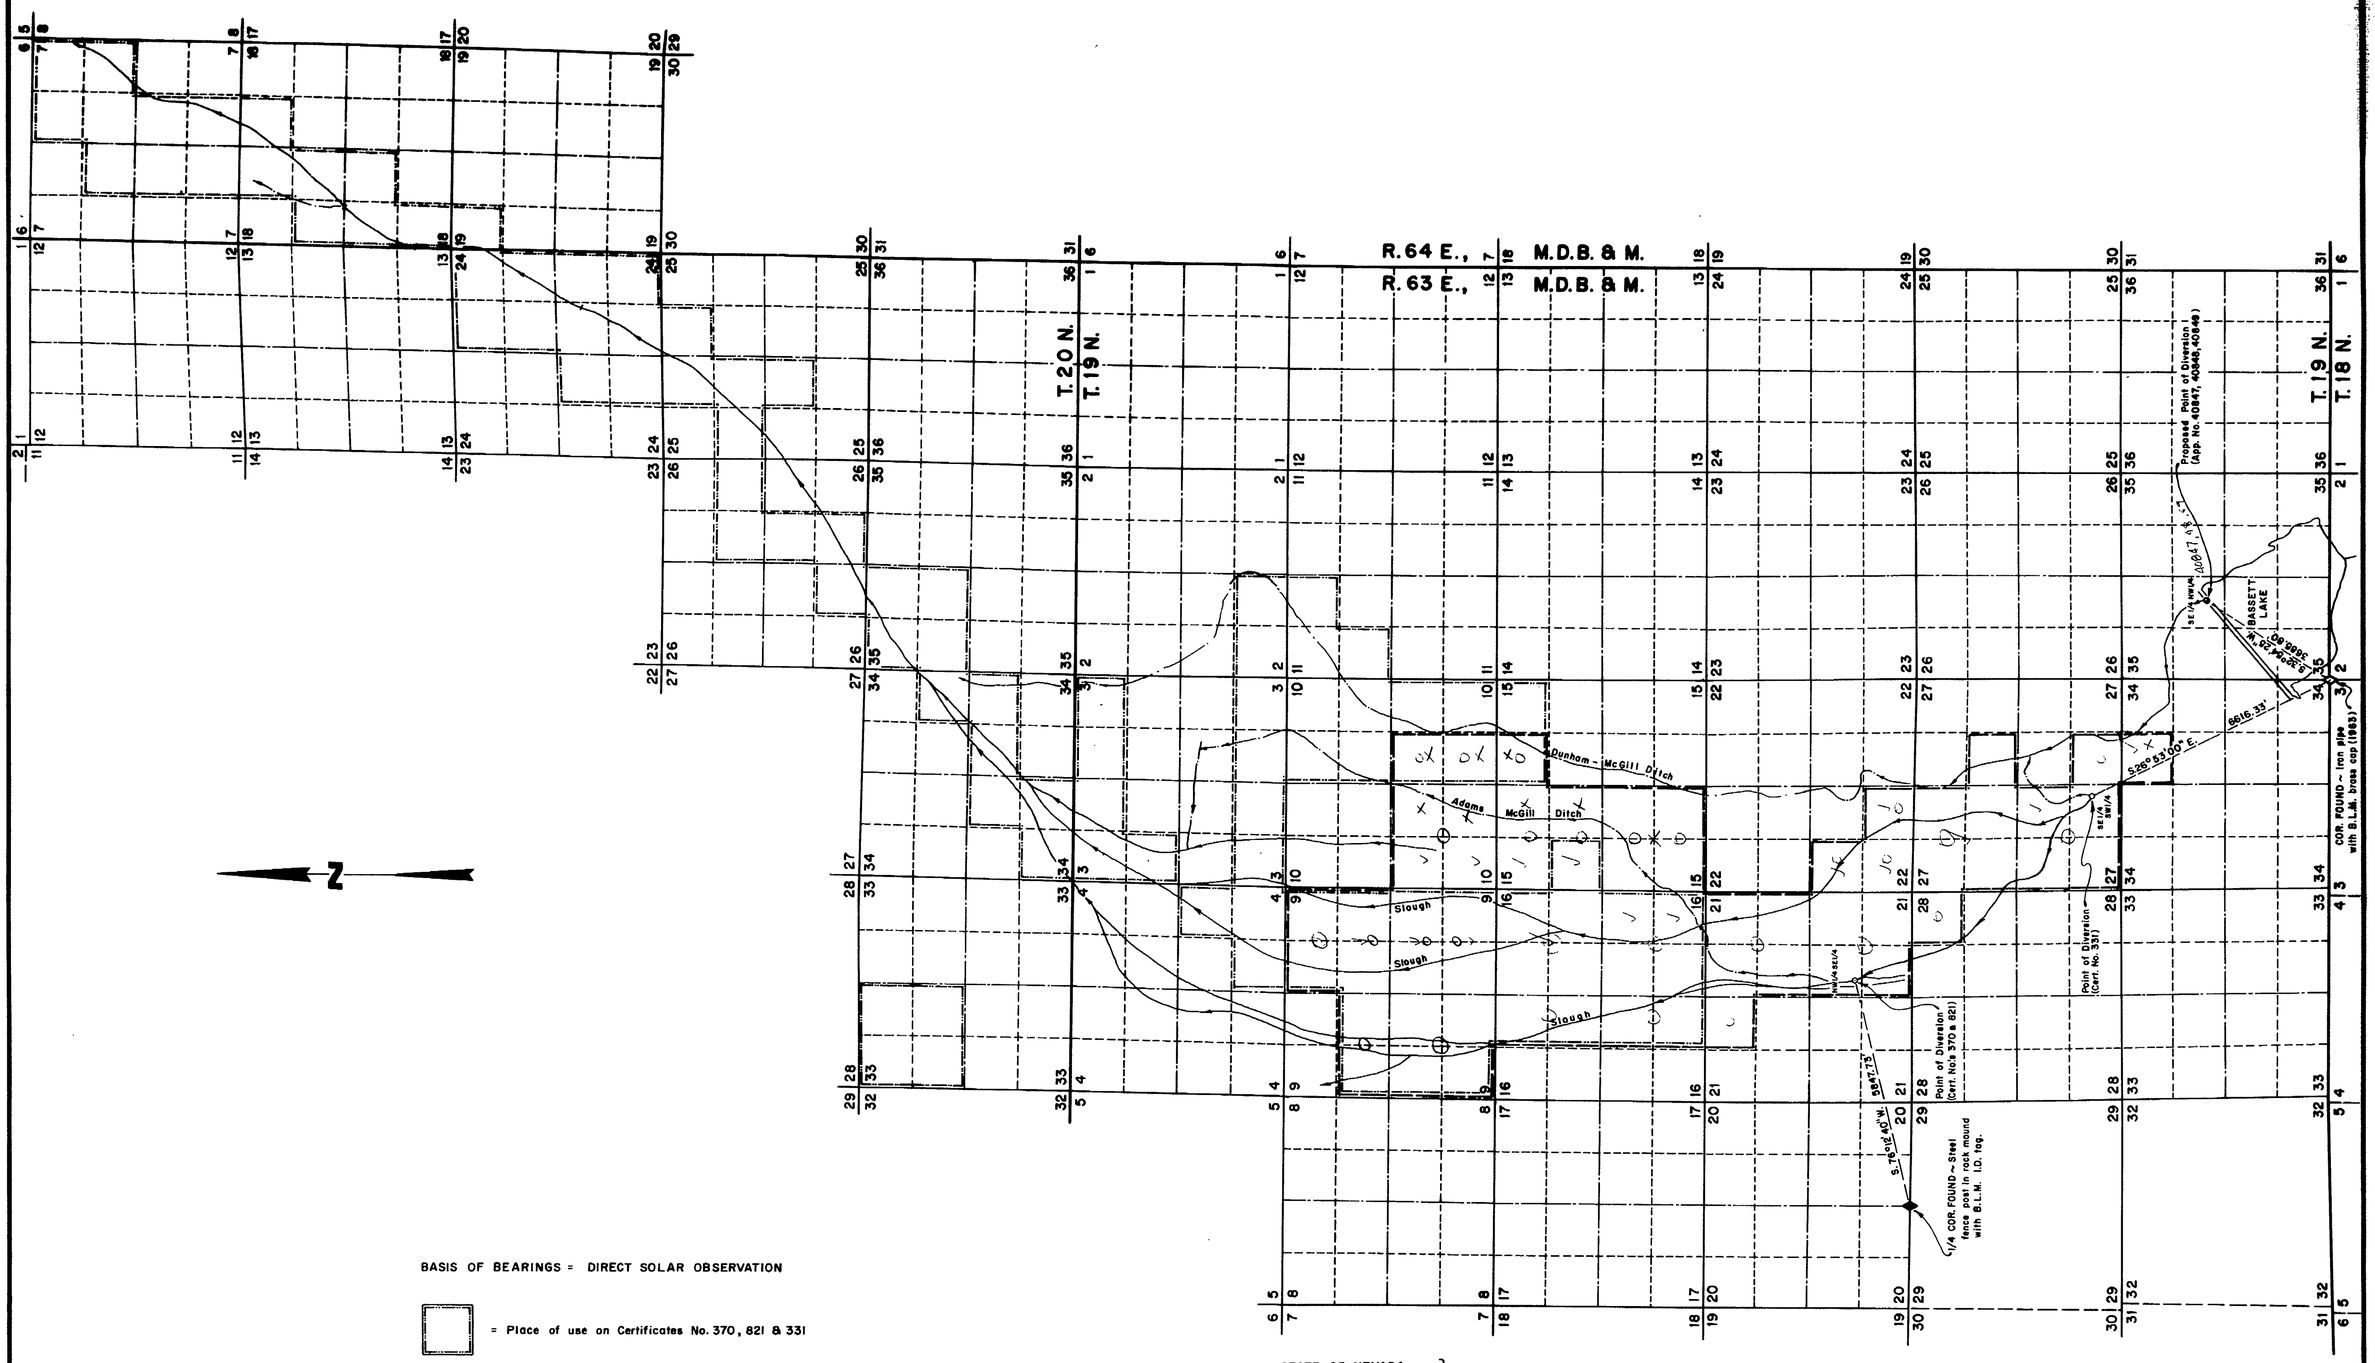

BASIS OF BEARINGS = DIRECT SOLAR OBSERVATION

= Place of use on Certificates No. 370, 821 & 331

= Proposed place of use

2000 0 2000 4000 6000

Scale ~ 1" = 2000'

STATE OF NEVADA, COUNTY OF WHITE PINE } SS.

I, Richard E. Fonger, being first duly sworn, depose and say that this map, consisting of one sheet, has been correctly drawn to the designated scale from field notes of a survey made by me, between the 17th day of June, and the 20th day of June, 1980; that it truly and correctly represents the proposed location and extent of the works used to divert water from Steptoe Slough, in White Pine County, by Kennecott Copper Corporation for irrigation, stock and domestic purposes. That the proposed point of diversion, the approximate location and size of the diverting channel, all reservoirs or basins, the location and names of all other works which will cross or connect with the proposed works, and the boundary of all lands, showing by 40-acre subdivisions the areas proposed to be irrigated, are fully and correctly designated thereon.

[redacted]
State Water Right Surveyor

Subscribed and sworn to before me
this 11th day of July, 1980.
Notary Public in and for White Pine County, Nevada.

DOROTHY G. PERKINS
White Pine County
My Commission Expires Jan. 21, 1982

OFFICE STATE ENGINEER
JAN 21 PM 2 20

OFFICE STATE ENGINEER
1980 NOV 4 PM 2 17

FILED
JAN 21 1981
STATE ENGINEER'S OFFICE

MAP TO ACCOMPANY APPLICATION TO CHANGE POINT OF DIVERSION AND PLACE OF USE ON CERTIFICATES No. 370, 821 & 331

FOR IRRIGATION, STOCK & DOMESTIC

BY KENNECOTT COPPER CORPORATION

FROM STEPTOE SLOUGH

40847 40848 40849