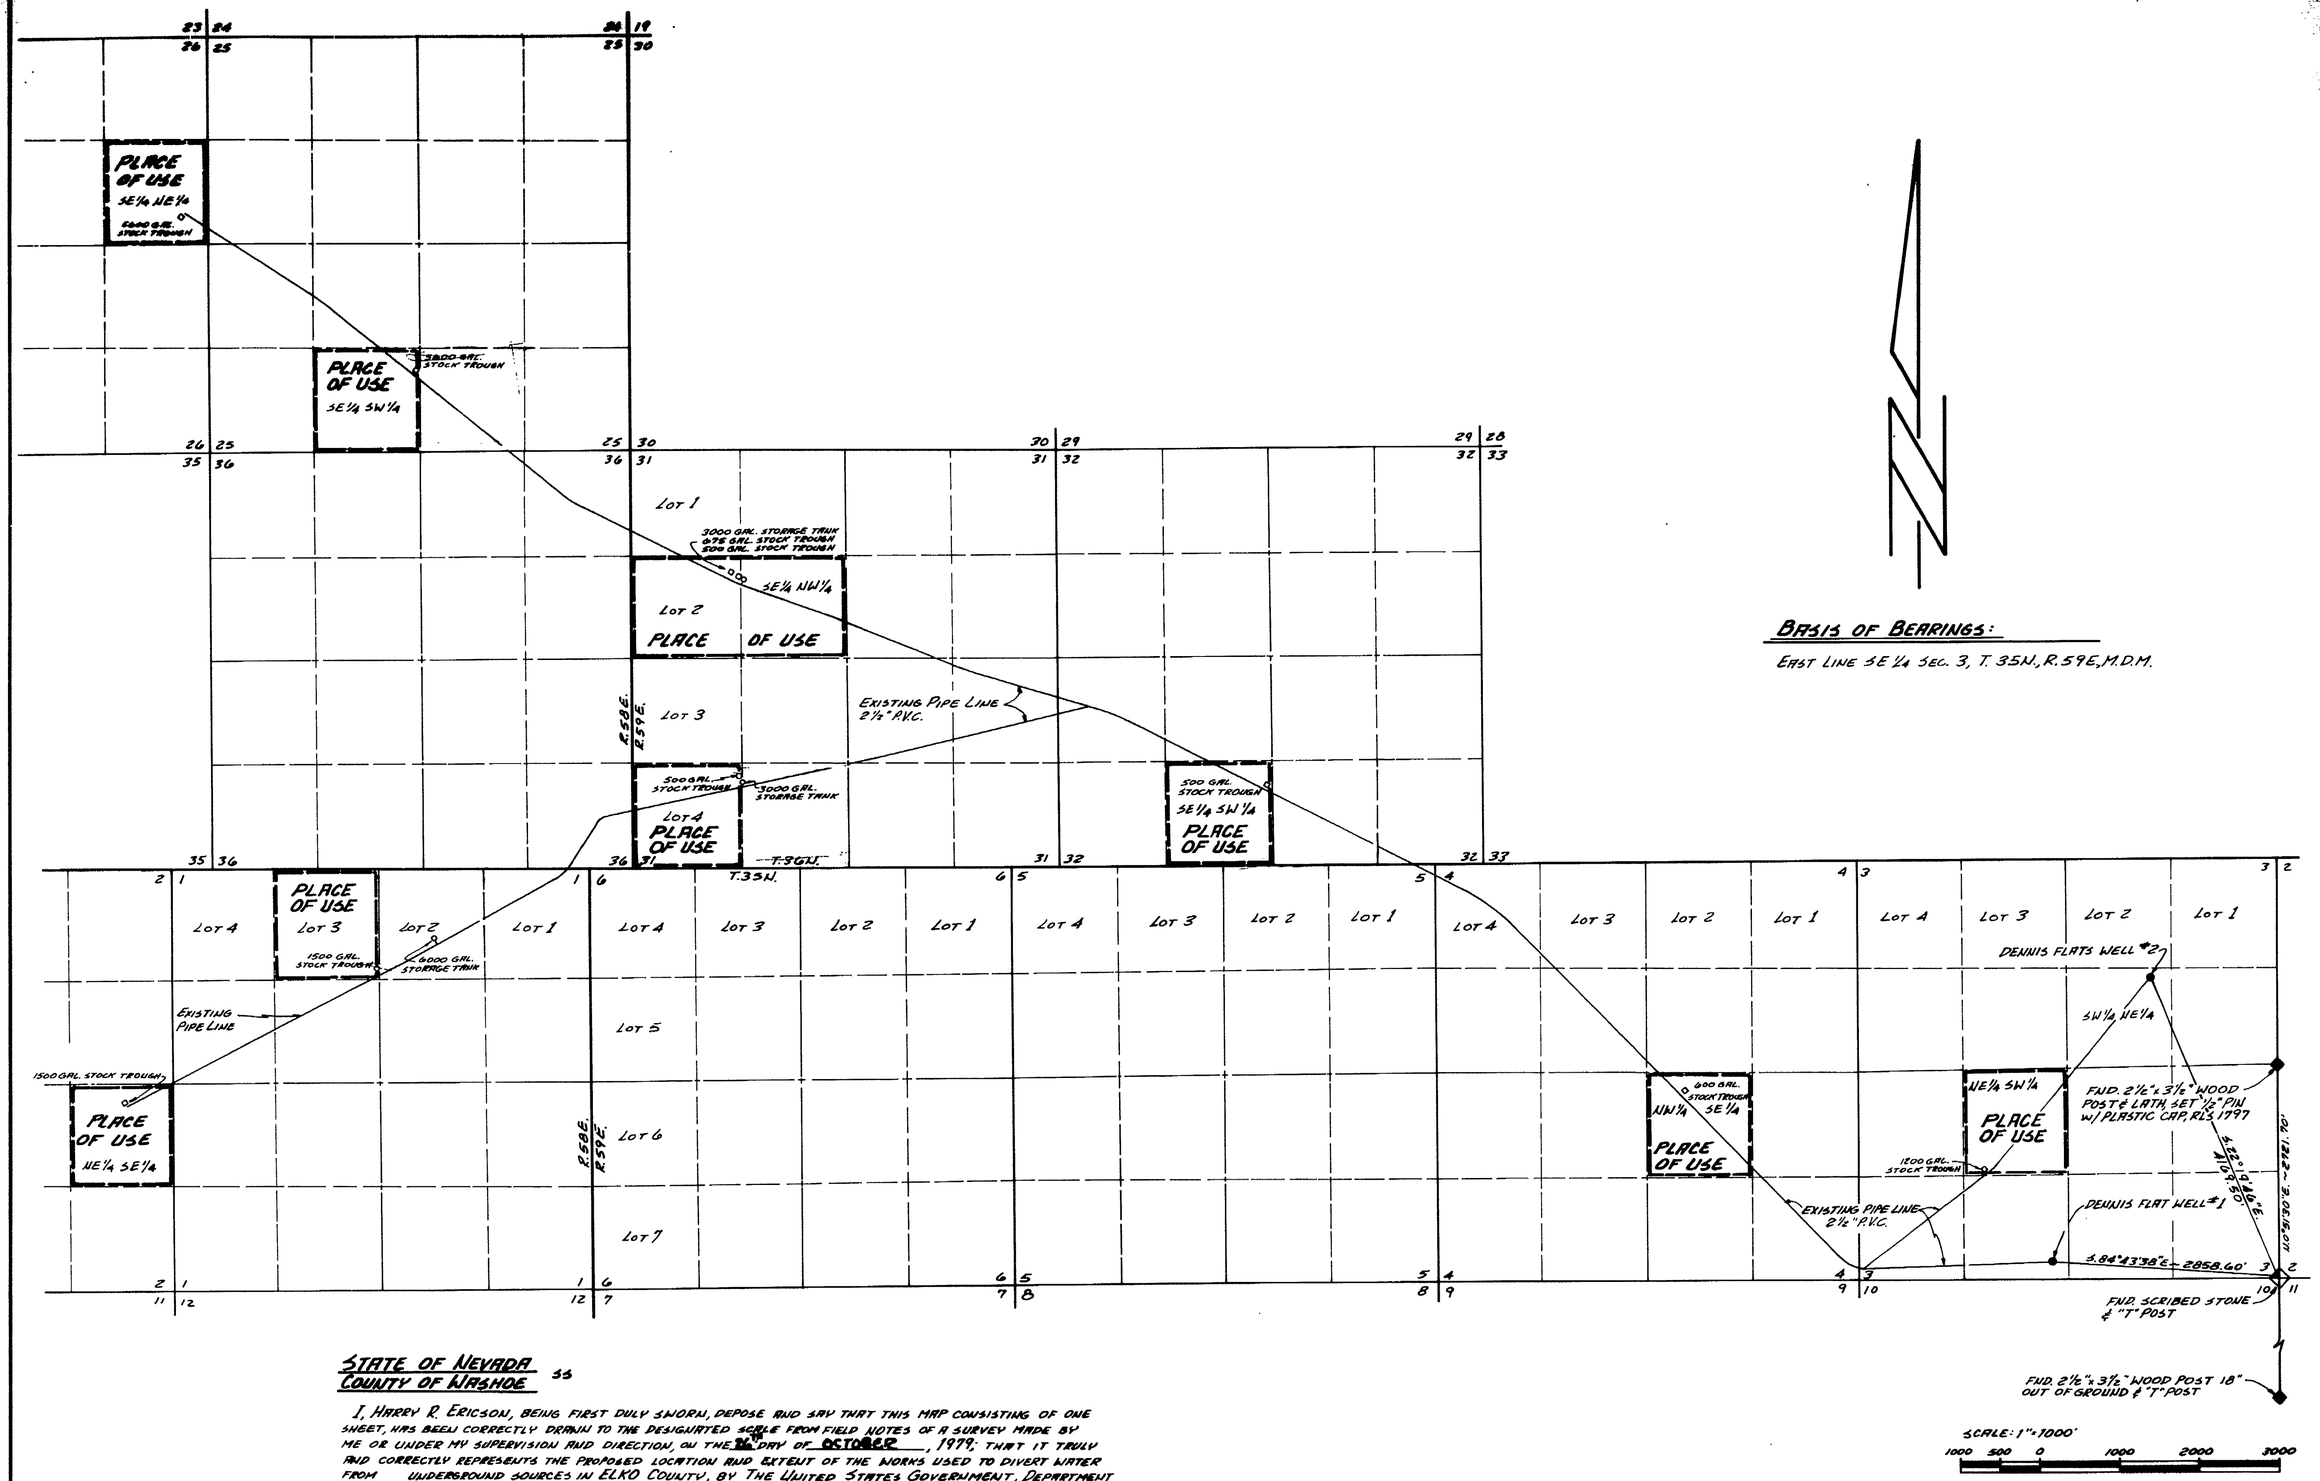

BASIS OF BEARINGS:

EAST LINE SE¼ SEC. 3, T. 35N., R. 59E., M.D.M.

STATE OF NEVADA
COUNTY OF WASHOE SS

I, HARRY R. ERICSON, BEING FIRST DULY SWORN, DEPOSE AND SAY THAT THIS MAP CONSISTING OF ONE SHEET, HAS BEEN CORRECTLY DRAWN TO THE DESIGNATED SCALE FROM FIELD NOTES OF A SURVEY MADE BY ME OR UNDER MY SUPERVISION AND DIRECTION, ON THE 26TH DAY OF OCTOBER, 1979; THAT IT TRULY AND CORRECTLY REPRESENTS THE PROPOSED LOCATION AND EXTENT OF THE WORKS USED TO DIVERT WATER FROM UNDERGROUND SOURCES IN ELKO COUNTY, BY THE UNITED STATES GOVERNMENT, DEPARTMENT OF INTERIOR, BUREAU OF LAND MANAGEMENT, FOR STOCKWATERING AND WILDLIFE PURPOSES. THAT THE PROPOSED POINT OF DIVERSION, THE APPROXIMATE LOCATION AND SIZE OF THE DIVERTING CHANNEL OR OTHER CONDUIT, THE PLACE AND MANNER OF USE, AND THE LOCATION AND NAMES OF ALL OTHER WORKS OR STREAMS WHICH ARE CROSSED BY, OR CONNECTED WITH THE SAID WORKS, ARE FULLY AND CORRECTLY DESIGNATED THEREON.

HARRY R. ERICSON
STATE WATER RIGHT SURVEYOR NO. 332

SUBSCRIBED AND SWORN TO BEFORE ME, A NOTARY PUBLIC, IN AND FOR THE COUNTY OF WASHOE, STATE OF NEVADA, ON THIS 23RD DAY OF November, 1979.

NOTARY PUBLIC

CAROL ANN ADAMS
Notary Public - State of Nevada
Washoe County
My Appointment Expires June 26, 1983

40857 & 58

OFFICE OF STATE ENGINEER
1980 MAR 11 PM 1 52

FILED
MAR 11 1980
STATE ENGINEER'S OFFICE

MAP
TO ACCOMPANY APPLICATION TO APPROPRIATE WATER FOR STOCKWATERING AND WILDLIFE PURPOSES BY THE UNITED STATES GOVERNMENT DEPARTMENT OF INTERIOR BUREAU OF LAND MANAGEMENT FROM UNDERGROUND SOURCES IN ELKO COUNTY, NEVADA

sea
960 INDUSTRIAL WAY
SPARKS, NEVADA

JOB NO. [illegible]
DATE NOV. 1979
DR. E.W.C.

40858 40857