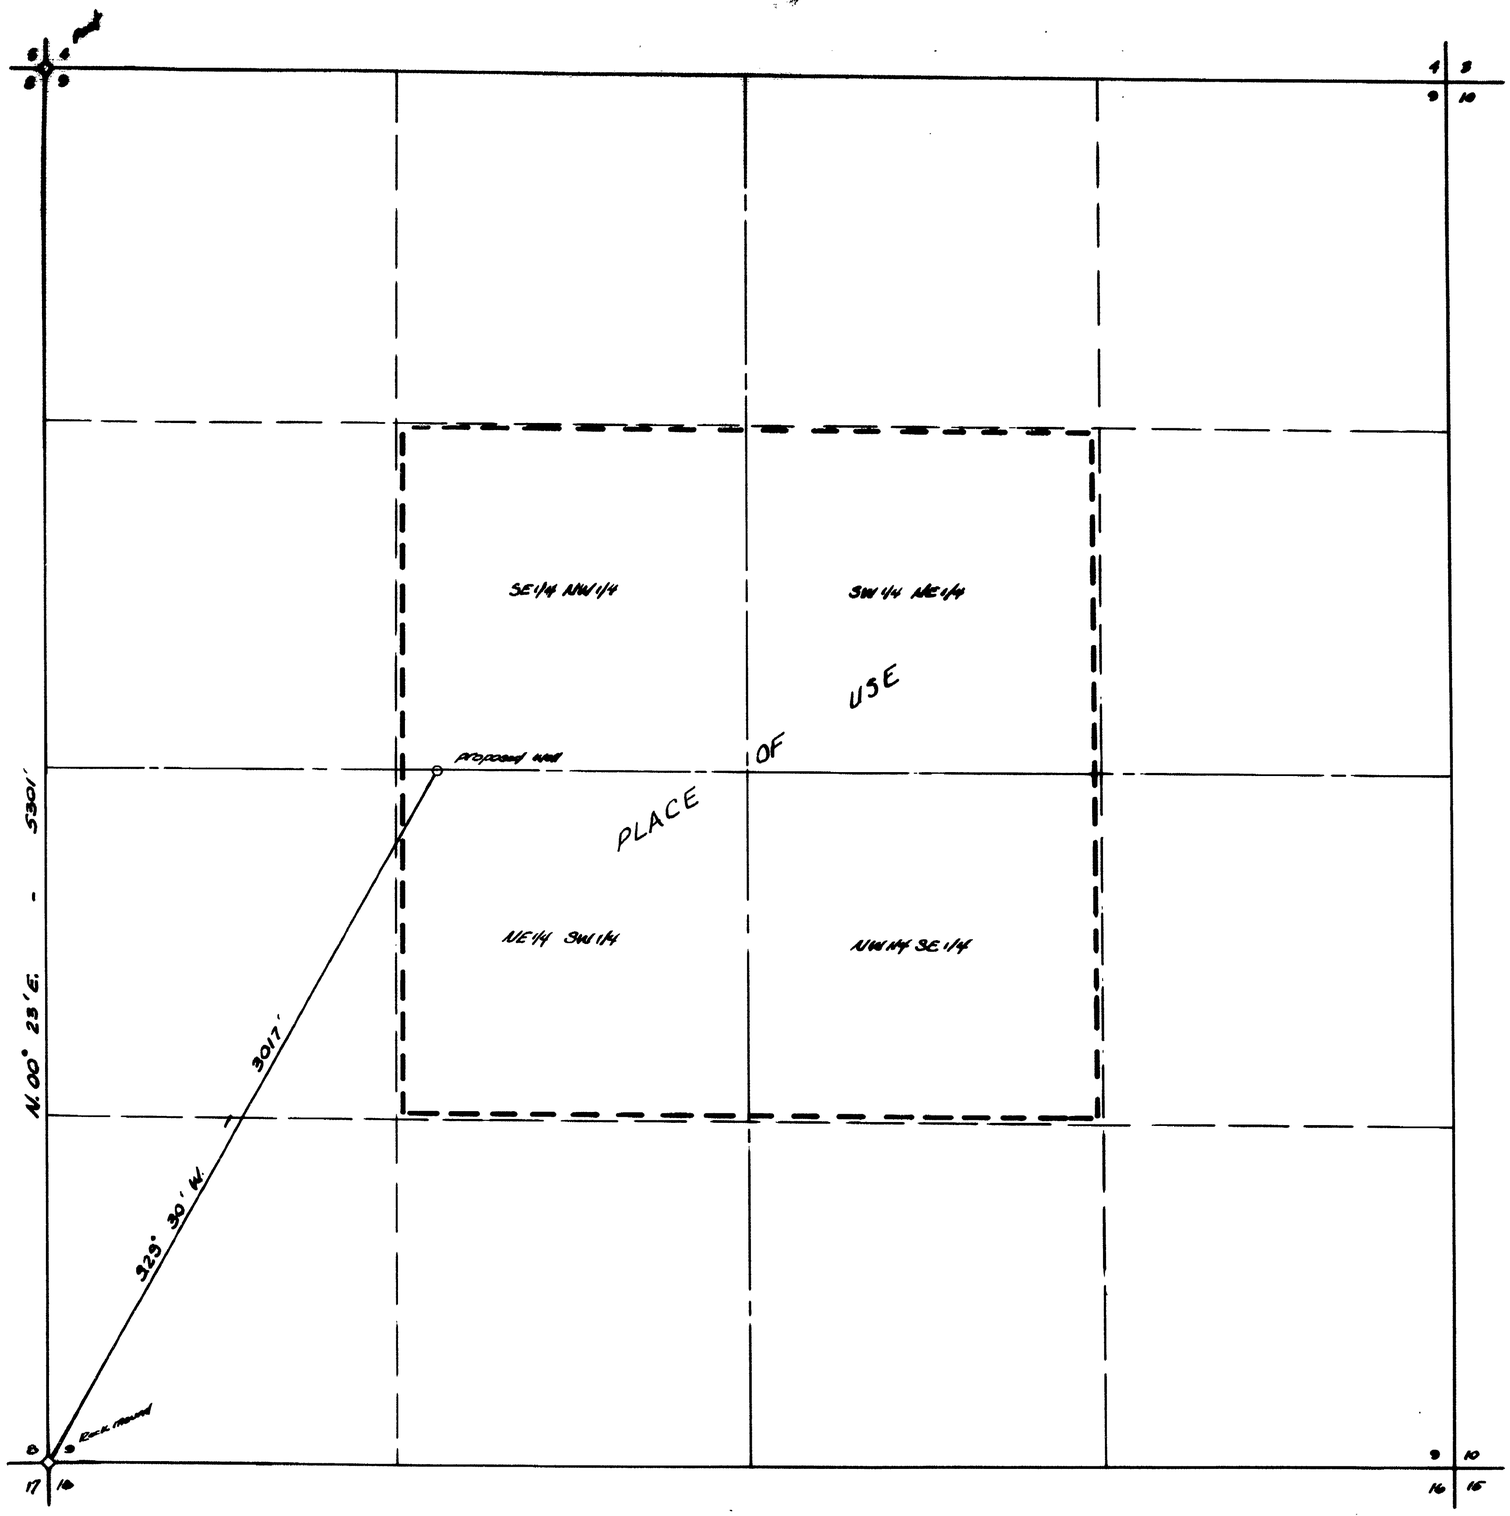

Basis of Bearings: B.L.M. plat of 1881 i.e. West line of Section 9 = N. 00° 23' E.

SURVEYORS CERTIFICATE

STATE OF NEVADA
COUNTY OF WASHOE SS

I, Gerald Stanton, being first duly sworn, depose and say that this map consisting of one sheet, has been correctly drawn to the designated scale from field notes of a survey made by me on March, 1979; that it truley and correctly represents the proposed extent and location of the place of use of water, from an underground source, for irrigation purposes. That the points of diversion, proposed place of use, the location and names of all other works and the boundary of all lands, showing by 40-acre subdivisions the areas proposed to be served, are fully and correctly designated hereon.

Gerald D. Stanton
GERALD STANTON
STATE NEVADA RIGHT SURVEYOR NO 481

NOTARY'S CERTIFICATE

Subscribed and sworn before me this 30th day of July, 1980.

Louise Martin
NOTARY PUBLIC

LOUISE MARTIN
Notary Public - State of Nevada
Washoe County
My Commission Expires Nov. 1, 1982

0 200 400 800 1200
SCALE 1" = 800'

FILED
JUL 31 1980
STATE ENGINEER'S OFFICE

1980 JUL 31 AM 11 58

40867

MAP
TO ACCOMPANY APPLICATION TO
APPROPRIATE WATER
FOR
IRRIGATION PURPOSES
BY
ALBERT C. RANEY III
FROM
AN UNDERGROUND SOURCE
IN WASHOE COUNTY, NEVADA

40867