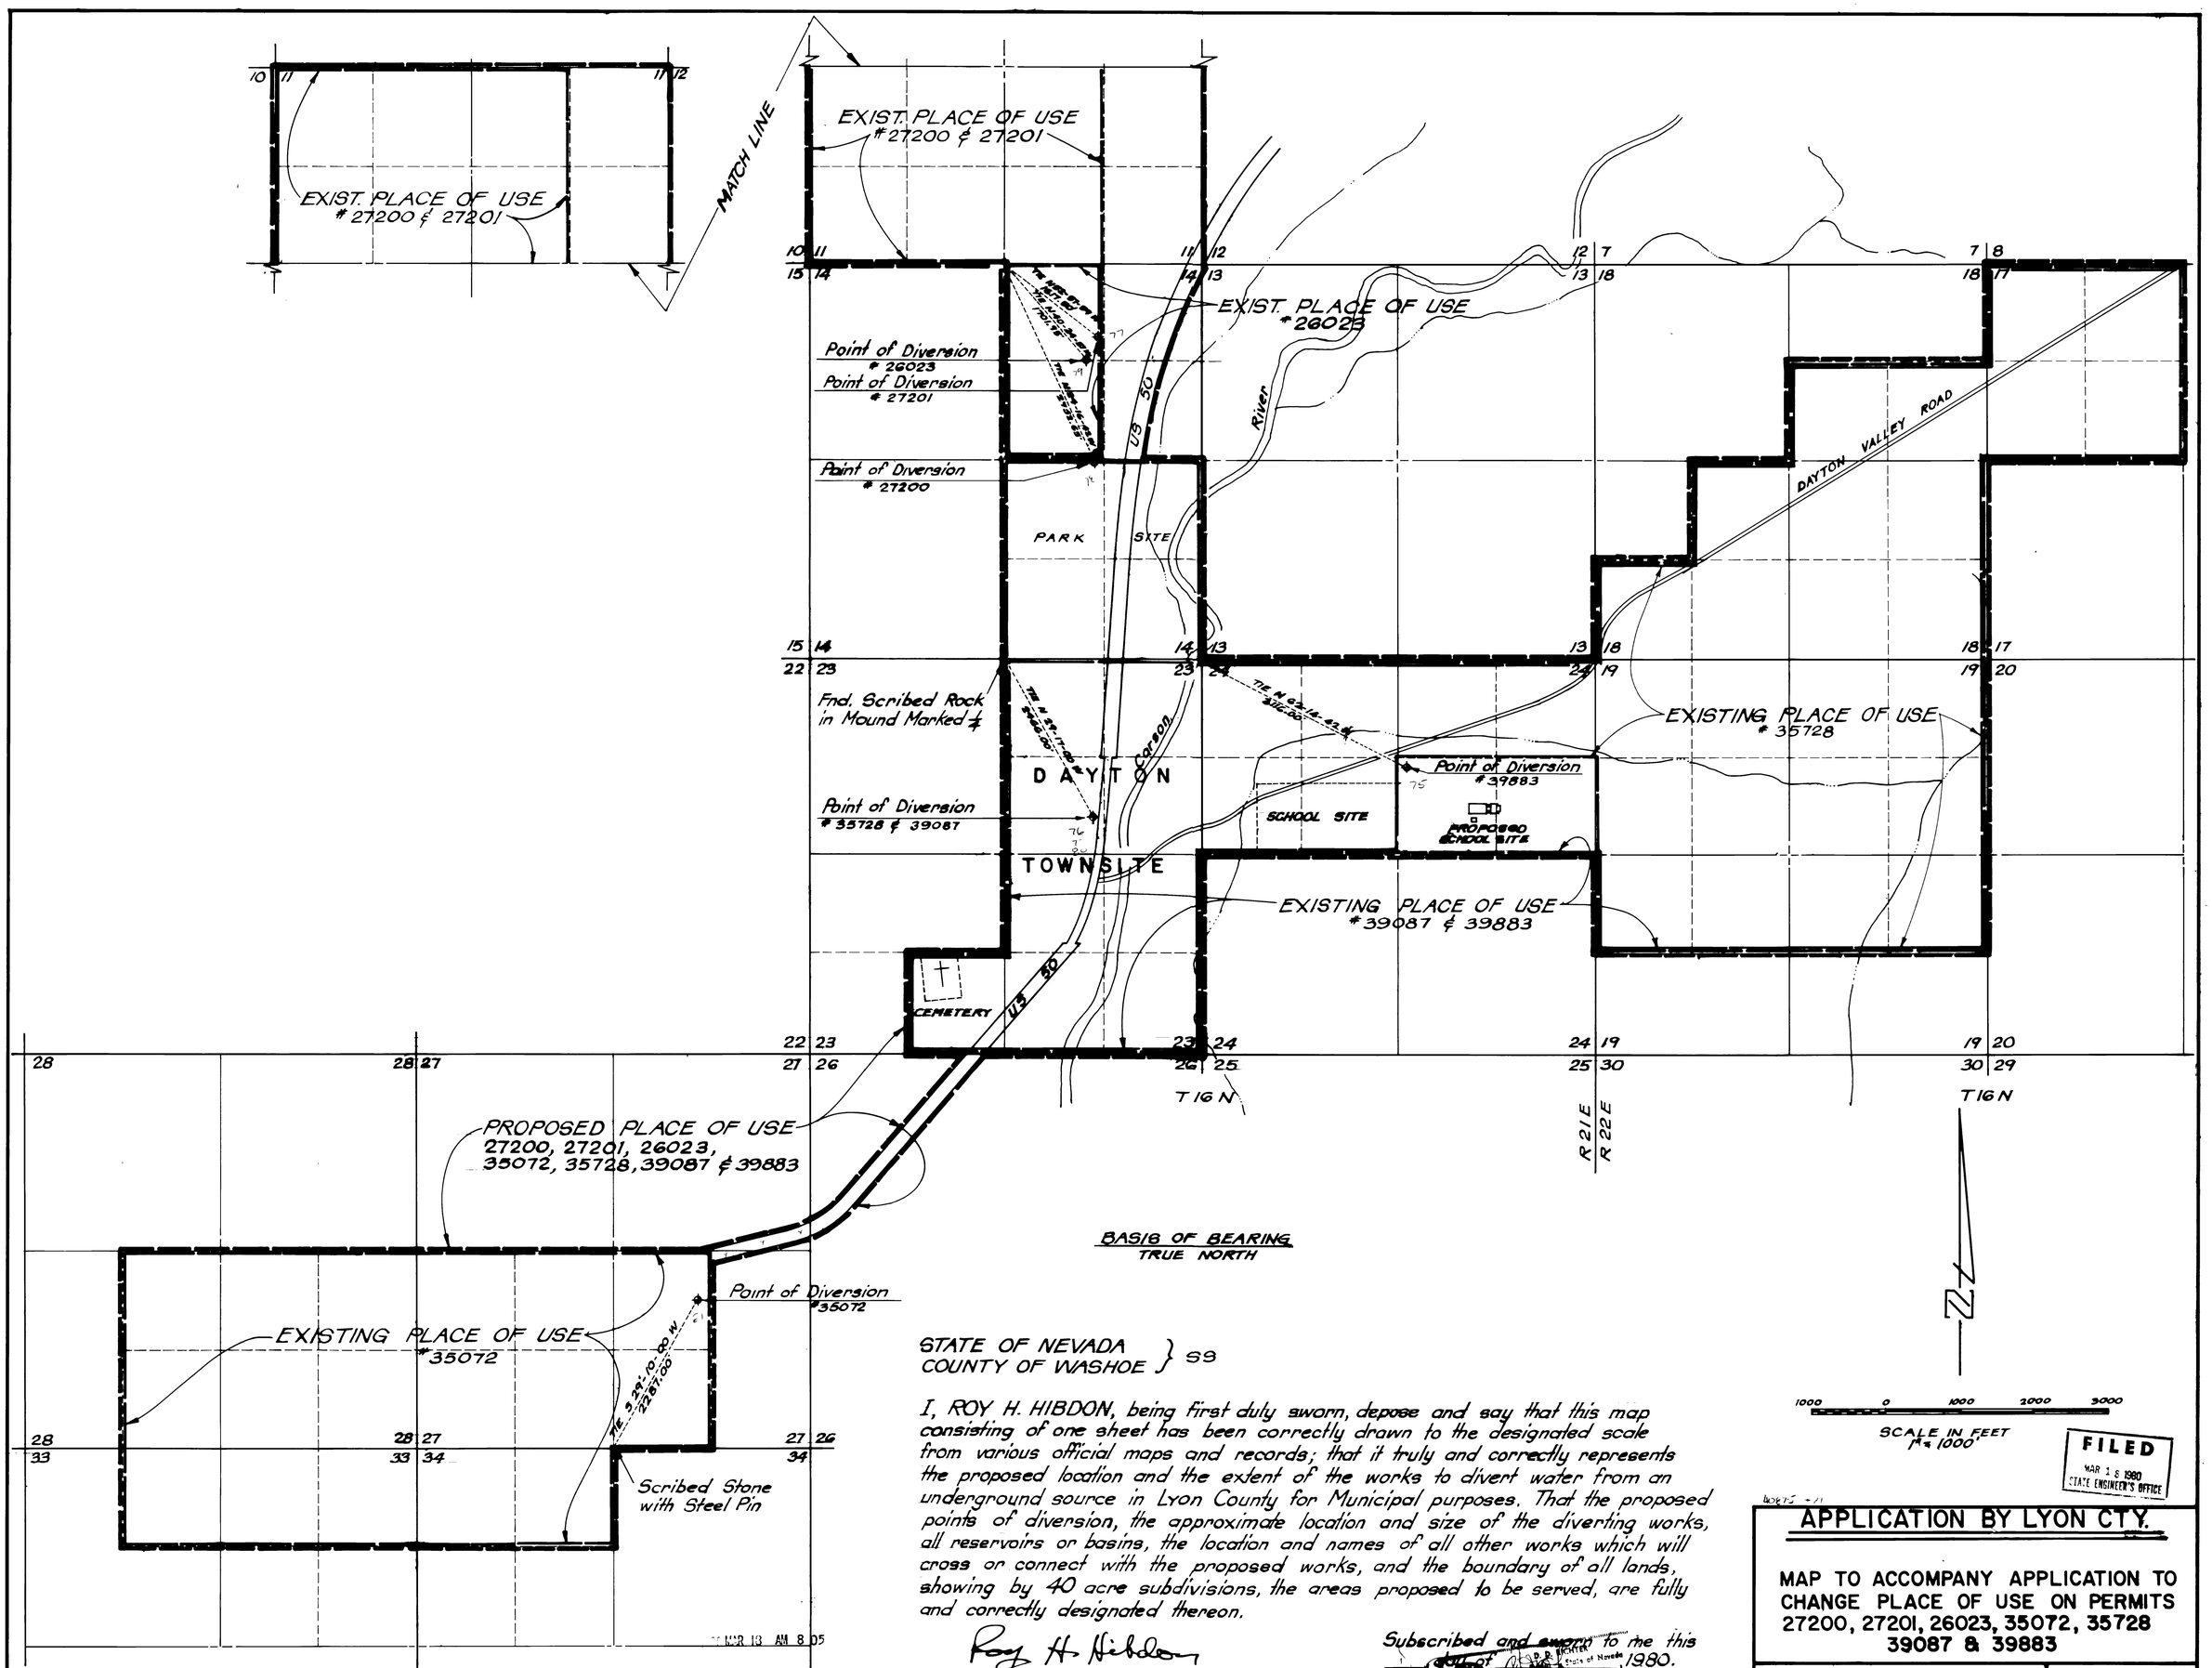

STATE OF NEVADA
COUNTY OF WASHOE } SS

I, ROY H. HIBDON, being first duly sworn, depose and say that this map consisting of one sheet has been correctly drawn to the designated scale from various official maps and records; that it truly and correctly represents the proposed location and the extent of the works to divert water from an underground source in Lyon County for Municipal purposes. That the proposed points of diversion, the approximate location and size of the diverting works, all reservoirs or basins, the location and names of all other works which will cross or connect with the proposed works, and the boundary of all lands, showing by 40 acre subdivisions, the areas proposed to be served, are fully and correctly designated thereon.

Roy H. Hibdon
ROY H. HIBDON
State Water Rights Surveyor No. 370

Subscribed and sworn to me this day of , 1980.
Notary Public

FILED
MAR 1 8 1980
STATE ENGINEER'S OFFICE

APPLICATION BY LYON CTY.

MAP TO ACCOMPANY APPLICATION TO CHANGE PLACE OF USE ON PERMITS 27200, 27201, 26023, 35072, 35728 39087 & 39883

ROY H. HIBDON
CIVIL ENGINEERING CONSULTANT
1479 So. WELLS, RENO, NEVADA

DATE 2-20-80
JOB NO. 79-025 H
SHEET 1 OF 1

40881 40880 40879 40878 40877 40876 40875