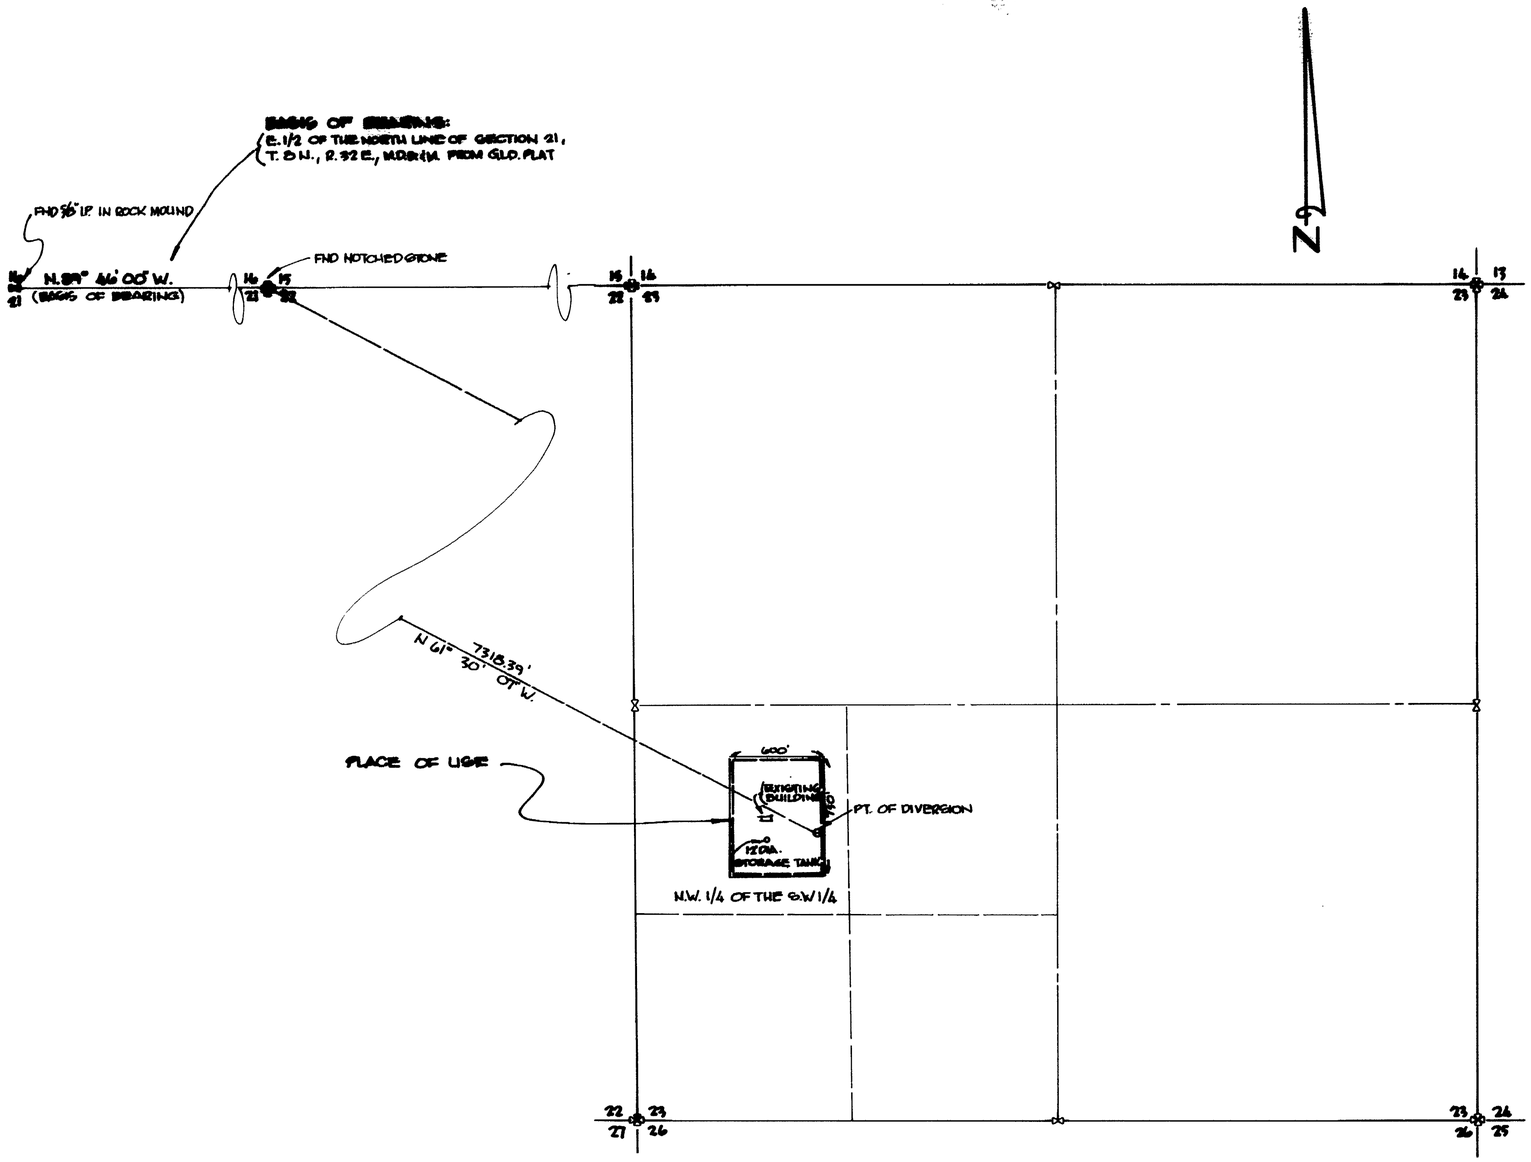

SECTION 23, T.8 N., R.32 E., M.D.B.&M.

STATE OF NEVADA }
COUNTY OF LYON } SS.

I, GEORGE H. DENSON, BEING FIRST DULY SWORN, DEPOSE AND SAY THAT THIS MAP CONSISTING OF ONE SHEET HAS BEEN CORRECTLY DRAWN TO THE DESIGNATED SCALE FROM FIELD NOTES OF A SURVEY MADE BY ME, ON THE 11th DAY OF AUGUST 1980; THAT IT TRULY AND CORRECTLY REPRESENTS THE PROPOSED LOCATION AND EXTENT OF WORKS USED TO DIVERT WATER FROM UNDERGROUND SOURCES IN MINERAL COUNTY, BY JAMES L. HORAN FOR MILLING AND DOMESTIC PURPOSES.

George H. Denson
GEORGE H. DENSON, STATE WATER RIGHTS SURVEYOR NO. 675

SUBSCRIBED AND SWORN BEFORE ME THIS 19th DAY OF AUG. 1980.
NOTARY PUBLIC IN AND FOR LYON COUNTY, NEVADA.

NOTARY PUBLIC

ROLAND L. ADAMS
Notary Public - State of Nevada
Lyon County
My Appointment Expires Aug. 30, 1982

LEGEND:

- ~ SECTION CORNER (FOUND)
- ~ SECTION CORNER (NOT FOUND)
- ~ 1/4 CORNER (FOUND)
- ~ 1/4 CORNER (NOT FOUND)

1000 750 500 250 0 250 1000

40897 SCALE 1"=500'

MAP TO ACCOMPANY APPLICATION TO APPROPRIATE WATER FROM UNDERGROUND SOURCES FOR MILLING, AND DOMESTIC PURPOSES.

BY: JAMES L. HORAN

MINERAL COUNTY, NEVADA.

APPLICATION NO. 40897

WESTERN GEOGRAPHICS
P.O. BOX 720
YERINGTON NV. 89447
(702) 463-3141

1980 AUG 19 PM 1 10

FILED
AUG 19 1980
STATE ENGINEER'S OFFICE

40897