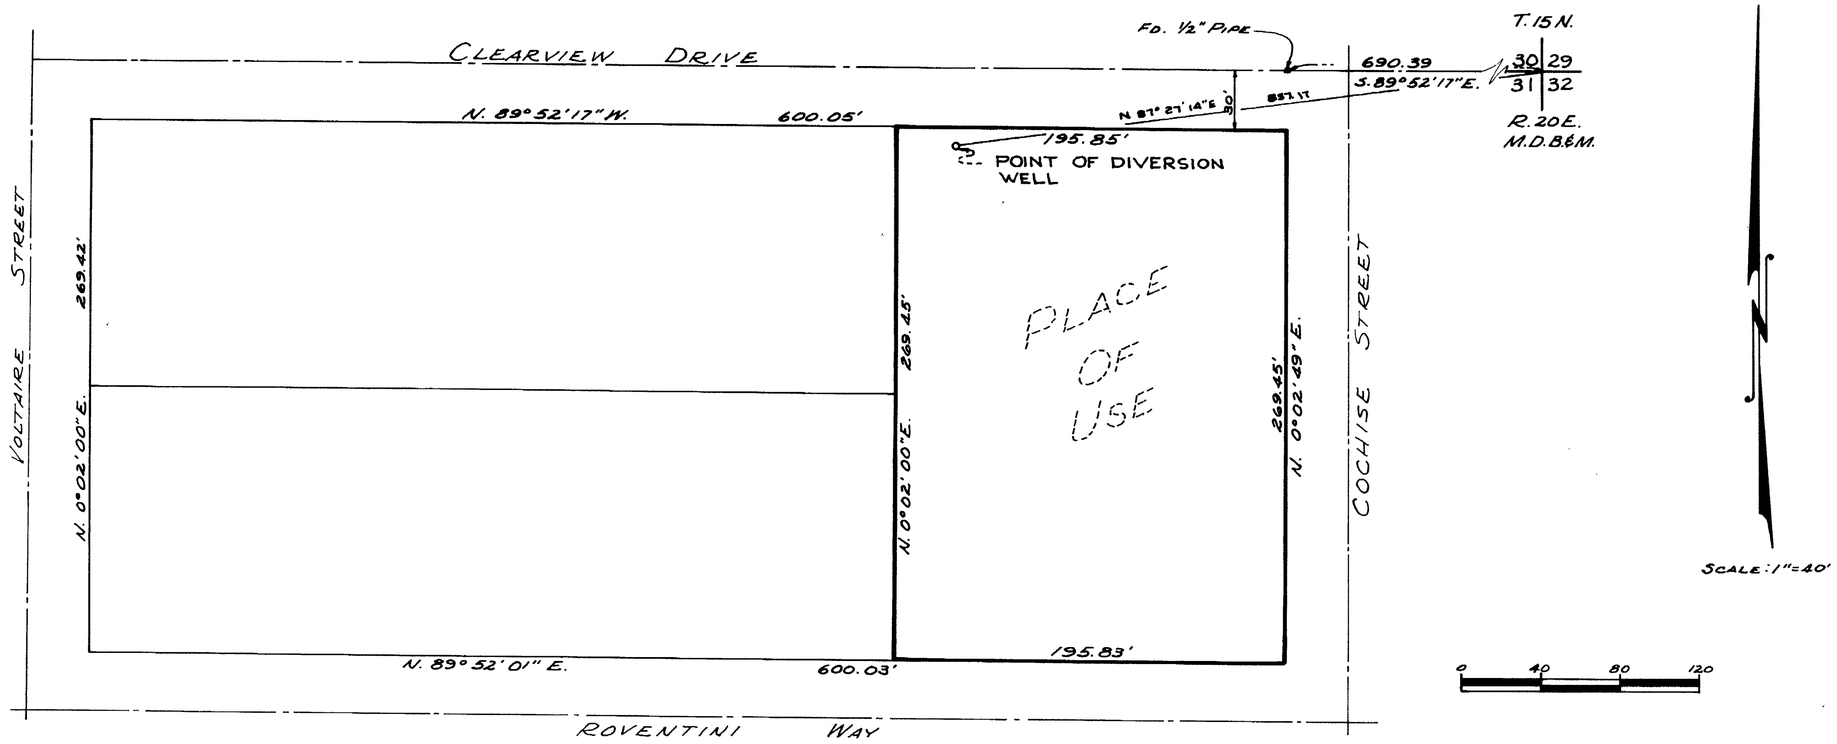

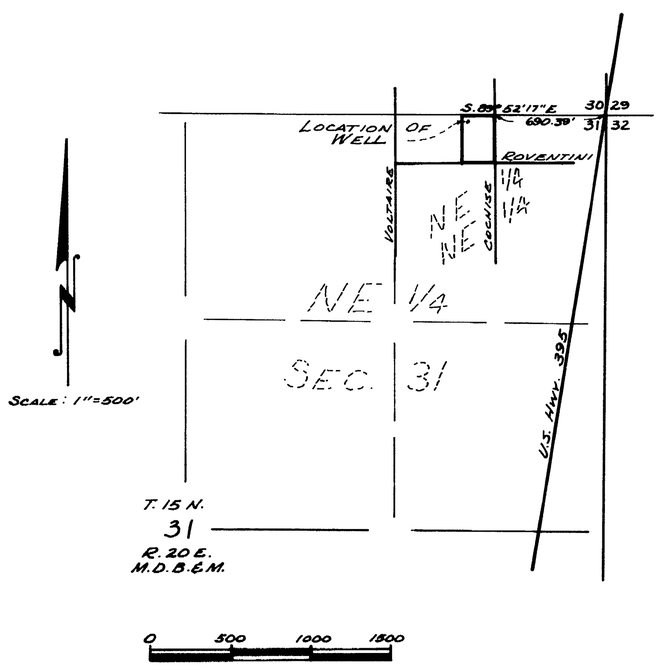

BASIS OF BEARING

THE BEARING OF S. 89°52'17" E. ALONG THE NORTH LINE OF SECTION 31, T. 15 N., R. 20 E., M.D.B.&M., AS SHOWN ON PARCEL MAP NO. 722 IN BOOK 3 OF THE OFFICIAL RECORDS OF CARSON CITY, NEVADA, WAS USED AS THE BASIS OF BEARING SHOWN ON THIS MAP.

I, FRANK W. GENTRY, JR., BEING FIRST DULY SWORN, DEPOSE AND SAY THAT THIS MAP, CONSISTING OF ONE SHEET, HAS BEEN CORRECTLY DRAWN TO THE DESIGNATED SCALE FROM FIELD NOTES OF A SURVEY MADE BY ME, (OR UNDER MY SUPERVISION AND DIRECTION), BETWEEN THE 2ND DAY OF APRIL AND THE 8TH DAY OF APRIL 1980; THAT IT TRULY AND CORRECTLY REPRESENTS THE PROPOSED LOCATION AND EXTENT OF THE WORKS USED TO DIVERT WATER FROM AN UNDERGROUND SOURCE IN CARSON CITY BY KEITH R. WILLIAMS FOR QUASI-MUNICIPAL PURPOSES AND DOMESTIC PURPOSES.

FRANK W. GENTRY, JR.
STATE WATER RIGHTS SURVEYOR No. 434

OFFICE STATE ENGINEER
1980 APR 16 AM 11 30

SUSCRIBED AND SWORN TO BEFORE ME THIS 11th DAY OF April, 1980.

Theresa A. Malmborg
NOTARY PUBLIC IN AND FOR NEVADA

THERESA A. MALMBORG
Notary Public, State of Nevada
Carson City
My Appointment Expires Jan. 25, 1984

FILED
APR 16 1980
STATE ENGINEER'S OFFICE

40899

MAP
TO ACCOMPANY APPLICATION TO APPROPRIATE WATER FOR COMMERCIAL PURPOSES BY KEITH R. WILLIAMS FROM AN UNDERGROUND SOURCE

F.W. GENTRY & ASSOC.
5861 S. CARSON ST.
CARSON CITY, NEV.

DATE: APRIL 1980
J.N. 2322-01

40899