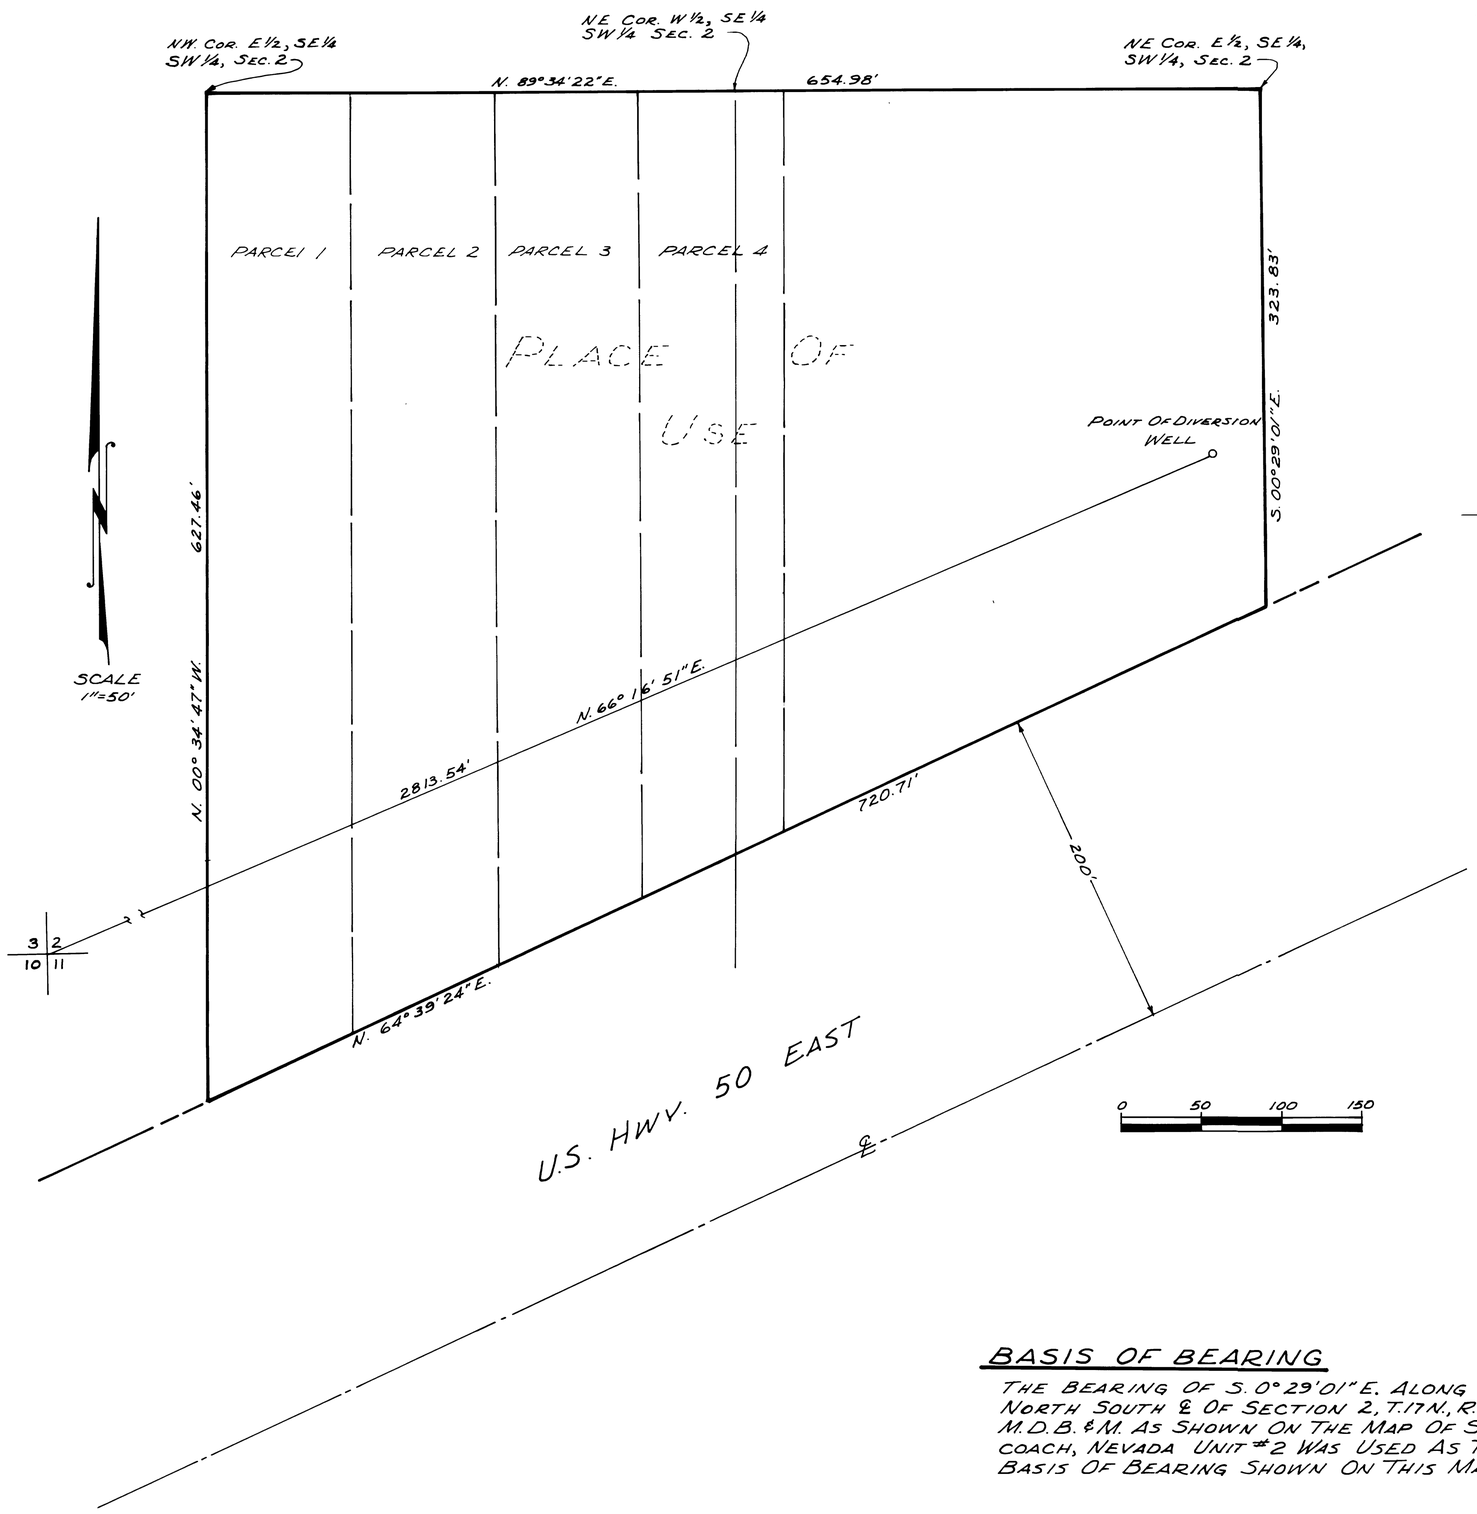

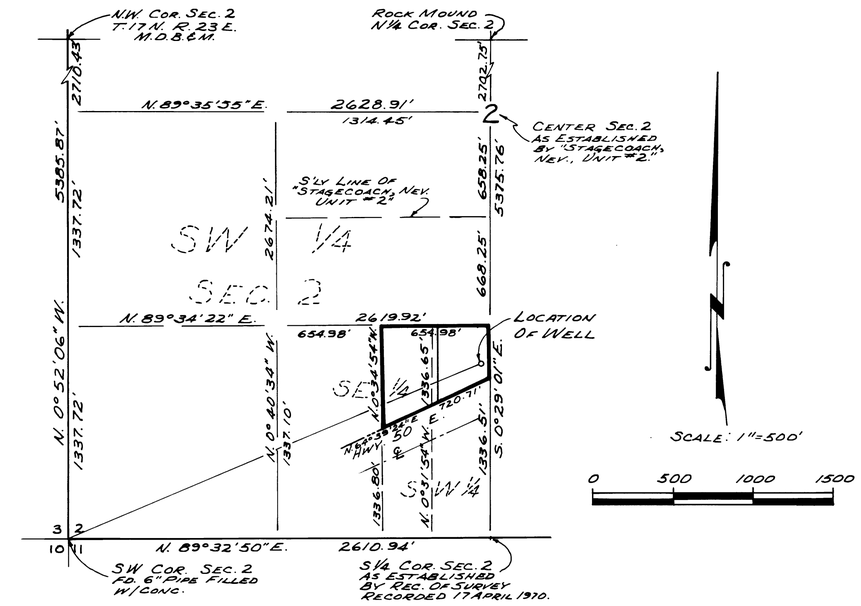

I, FRANK W. GENTRY JR., BEING FIRST DULY SWORN, DESPOSE AND SAY THAT THIS MAP, CONSISTING OF ONE SHEET HAS BEEN CORRECTLY DRAWN TO THE DESIGNATED SCALE FROM FIELD NOTES OF A SURVEY MADE BY ME, (OR UNDER MY SUPERVISION AND DIRECTION) BETWEEN THE 12TH DAY OF MARCH AND THE 16TH DAY OF MARCH, 1980; THAT IT TRULY AND CORRECTLY REPRESENTS THE LOCATION AND EXTENT OF THE WORKS USED TO DIVERT WATER FROM AN UNDERGROUND SOURCE IN LYON COUNTY BY WELL, BY MAC V. CALICO FOR QUASI-MUNICIPAL AND DOMESTIC PURPOSES.

Frank W. Gentry Jr.

FRANK W. GENTRY, JR.
STATE WATER RIGHTS SURVEYOR No. 434

SUSCRIBED AND SWORN TO BEFORE ME THIS 18th DAY OF March, 1980.

Theresa A. Malmborg

NOTARY PUBLIC IN AND FOR NEVADA

THERESA A. MALMBORG
Notary Public State of Nevada
Carson City
My Appointment Expires ... 1984

BASIS OF BEARING

THE BEARING OF S. 0°29'01" E. ALONG THE NORTH SOUTH ℄ OF SECTION 2, T.17N., R.23E., M.D.B.&M. AS SHOWN ON THE MAP OF STAGECOACH, NEVADA UNIT #2 WAS USED AS THE BASIS OF BEARING SHOWN ON THIS MAP.

CERTIEICATE No. 11012 ISSUED 2/21/84

'80 MAR 18 PM 3 47

FILED
MAR 18 1980
STATE ENGINEER'S OFFICE

MAP
TO ACCOMPANY APPLICATION TO APPROPRIATE WATER FOR QUASI-MUNICIPAL AND DOMESTIC PURPOSES. BY MAC V. CALICO FROM AN UNDERGROUND SOURCE

F.W. GENTRY & ASSOC
5861 S. CARSON ST.
CARSON CITY, NEV.

DATE: MARCH 1980
J.N. 309-04

40923