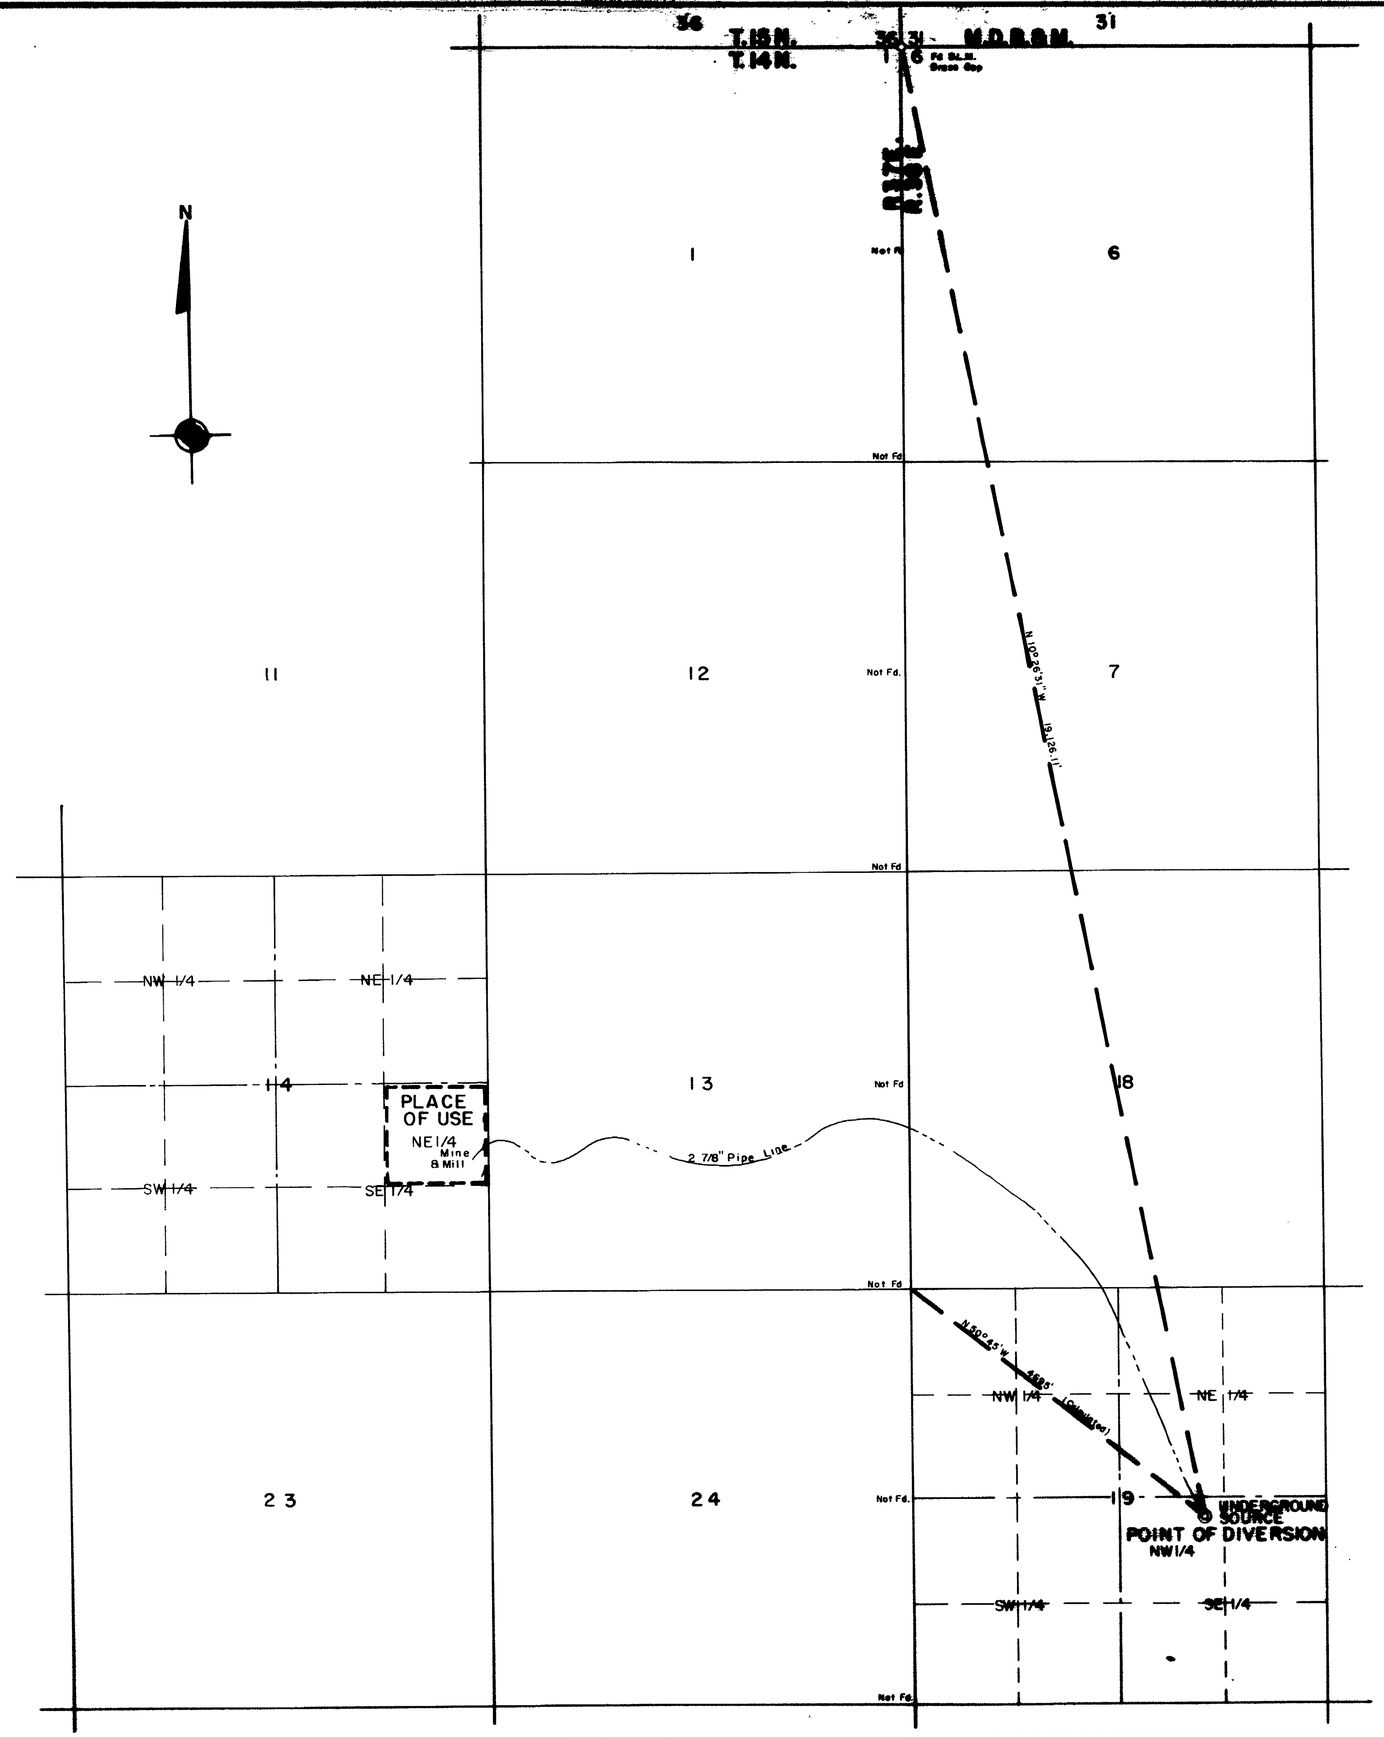

STATE OF NEVADA }
COUNTY OF LANDER } S.S.

I, Wm. Michael Donovan, Jr., being first duly sworn, depose and say that this map, consisting of one sheet, has been correctly drawn to the designated scale from field notes of a survey made by me on August 15, 1980; that it truly and correcty represents the proposed location and extent of the works used to divert water from an underground source in Nye County, by Jesse R. Wilson for Mining, Milling, and Domestic purposes. That the proposed point of diversion and return, the location of the mine and mill, the approximate size and capacity of the diverting conduit, and the location and names of all other works or streams which are crossed by or connected with said works, are fully and correctly designated hereon.

Wm. Michael Donovan, Jr.
Wm. Michael Donovan, Jr.
State Water Right Surveyor # 514

Subscribed and Sworn to before me this 16TH day of August, 1980

John M. McAlley
Notary Public in and for Lander County, Nevada

The basis of bearing of this survey is the line between the Twn. Corner, Section 36,31,6,1 and the 1/4 Corner of Sec. 36 & 31, T.14 & 15 N., R.37 & 38 E., M.D.B.&M. of N 0°35'W as shown on the 1963 Dependent Resurvey of T.15 N. R 38 E., M.D.B.&M.

CERTIFICATE NO. 11077 ISSUED 1/6/88

0 200 500 1000 2000 3000 4000 5000

40927

1980 AUG 13 PM 2 33

FILED
AUG 18 1980
STATE ENGINEER'S OFFICE

MAP
TO ACCOMPANY APPLICATION
TO APPROPRIATE WATER FOR
MINING, MILLING, AND DOMESTIC
BY JESSE R. WILSON
FROM AN UNDERGROUND SOURCE
SCALE 1" = 1000' AUGUST 16, 1980

Piedmont Engineering Co.
P.O. Box 1, Silver City, Nevada

40927