STATE OF NEVADA
COUNTY OF CHURCHILL } S.S.

I C.H. KETCHAM, BEING FIRST DULY SWORN, DEPOSE AND SAY THAT THIS MAP, CONSISTING OF 1 SHEET, AS SHOWN CORRECTLY DRAWN TO THE DESIGNATED SCALE FROM FIELD NOTES OF A SURVEY MADE BY ME ON THE 16 DAY OF MAY 1980; THAT IT TRULY AND CORRECTLY REPRESENTS THE PROPOSED LOCATION AND EXTENT OF THE WORKS USED TO DIVERT WATER FROM SPRING IN HUMBOLDT COUNTY, BY JOHN A. PETERSON FOR MINING PURPOSES UNDER APPLICATION NO.(S) _____ THAT THE POINT OF DIVERSION, THE LOCATION, SIZE OF DIVERTING CHANNEL, LOCATION AND DESCRIPTION OF ALL MEASURING DEVICES, THE LOCATION AND EXTENT OF LANDS OWNED OR CONTROLLED BY THE APPLICANT UPON WHICH WATER APPLIED FOR UNDER APPLICATION NO.(S) _____ IS USED, TOGETHER WITH THE AREA AND KIND OF CULTURE IN EACH 40-ACRE SUBDIVISION, AND THE LOCATION AND NAMES OF ALL OTHER WORKS AND STREAMS WHICH ARE CROSSED BY OR CONNECTED WITH SAID WORKS ARE FULLY AND CORRECTLY DESIGNATED THEREON.

C.H. Ketcham
STATE WATER RIGHTS SURVEYOR
R.L.S. # 3049

SUBSCRIBED AND SWORN TO BEFORE ME THIS 16 DAY OF June 1980.

Barbara A. Ketcham
NOTARY PUBLIC

BARBARA A. KETCHAM
Notary Public State of Nevada
Washoe County
My Appointment Expires March 12, 1983

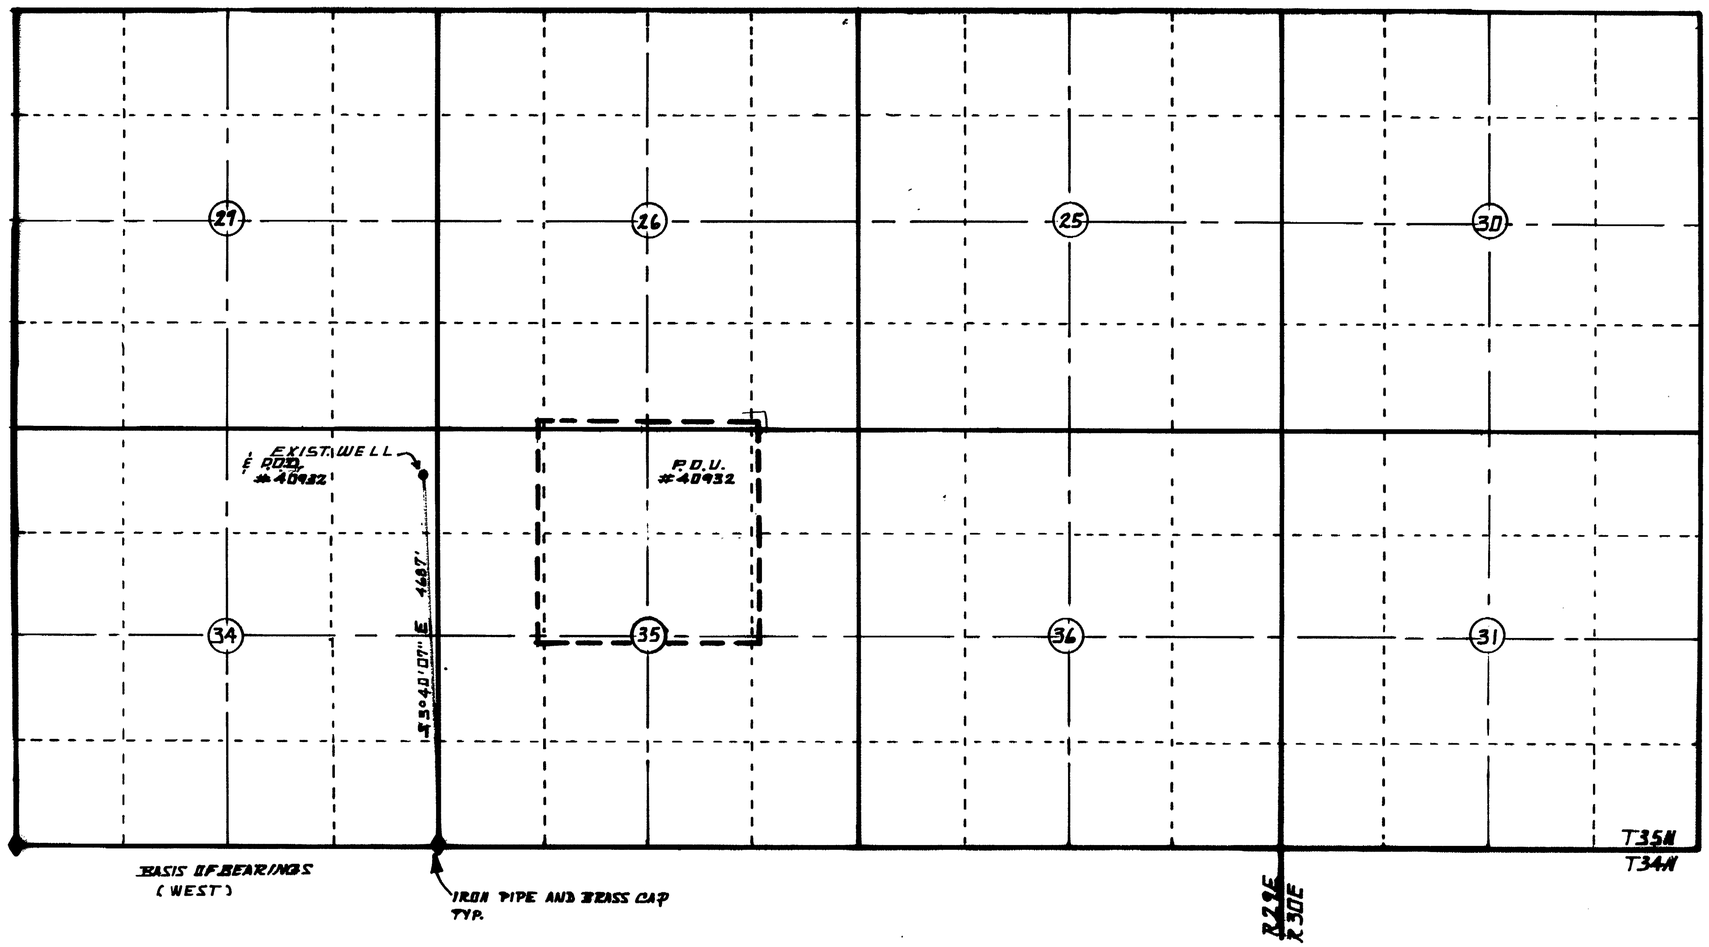

1" = 1000'

40932

MAP TO ACCOMPANY APPLICATION TO APPROPRIATE WATER FOR MINING AND DOMESTIC, UNDER NO. 40932
BY: JOHN A. PETERSON
FOR: MINING
IN: HUMBOLDT COUNTY
FROM: SPRING

DATE: 6-18-80

FILED
JUL 8 1980
STATE ENGINEER'S OFFICE

T35N, R29E, M.D.M.

40932