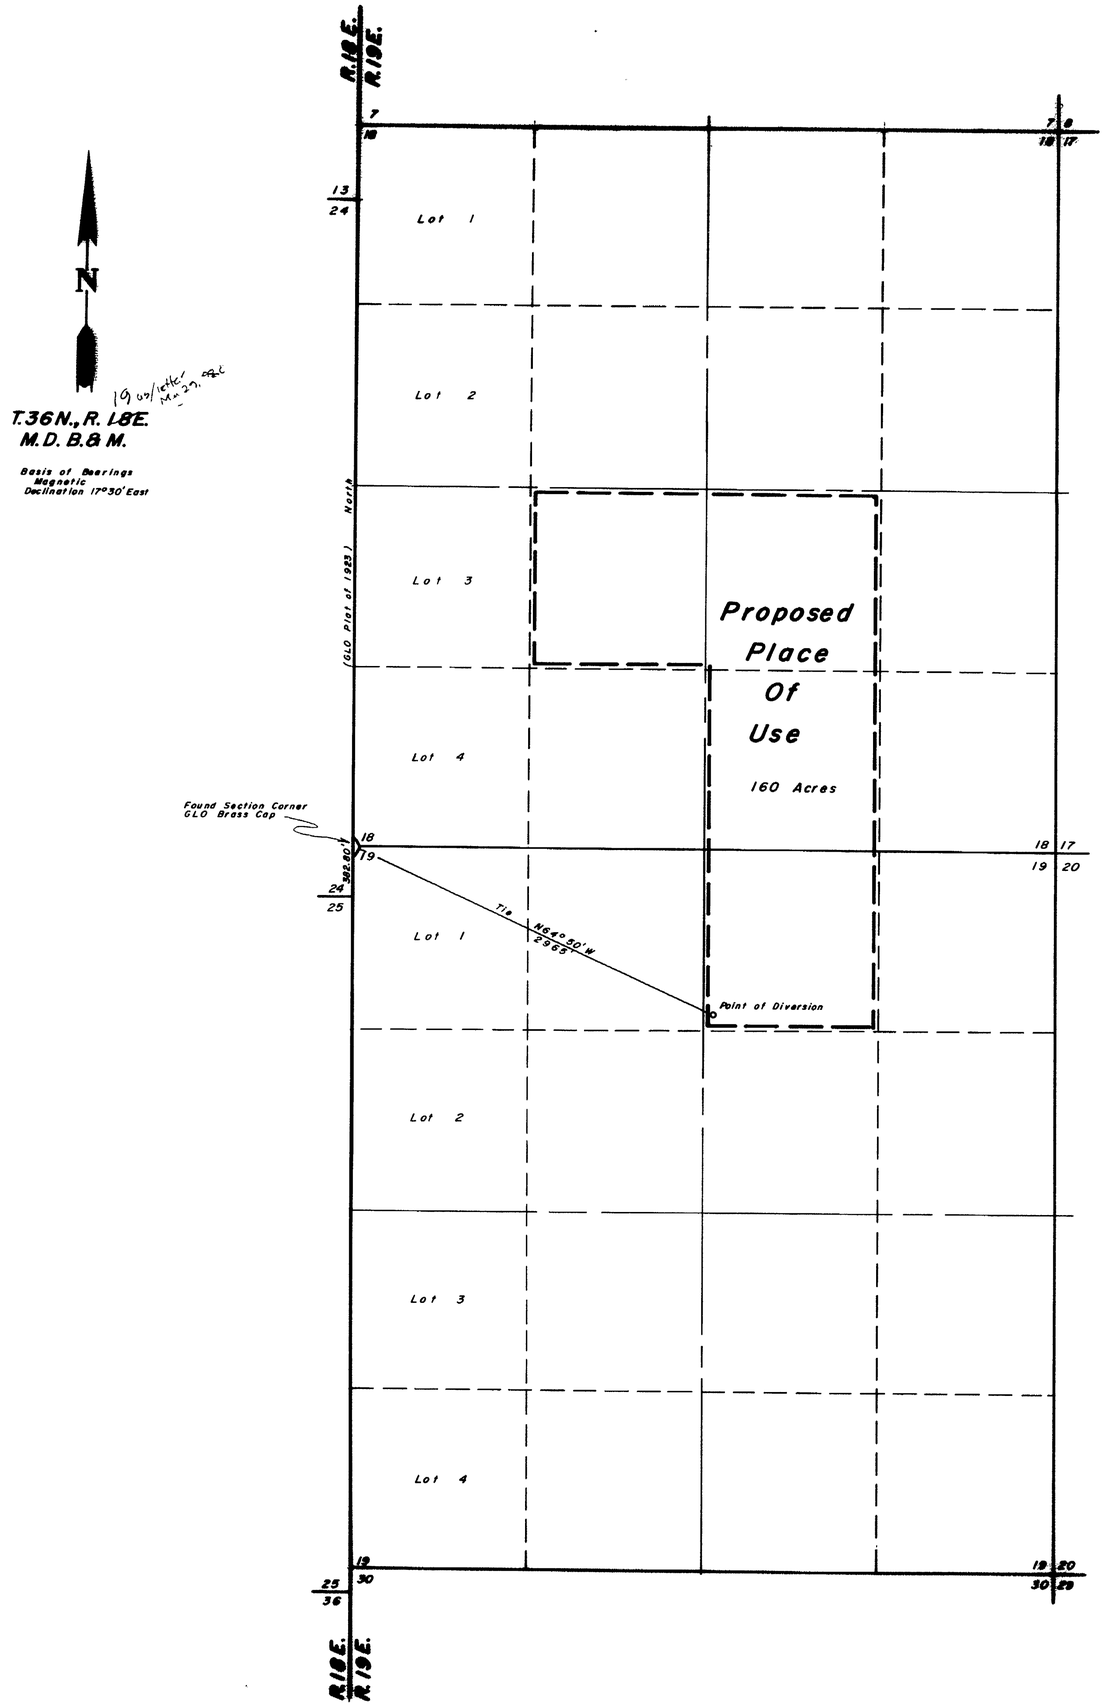

State of Nevada
County of Humboldt } S.S.

I, Robert N. Caldwell, being first duly sworn, depose and say that this map, consisting of one sheets, has been correctly drawn from field notes of a survey made by me during March, 1980, that it truly and correctly represents the location and extent of the works used to divert water from underground in Washoe County by Jamie and Pete Tunstall for irrigation and domestic purposes, that the proposed point of diversion, the approximate location and size of the diverting channel, all reservoirs or basins, the locations and names of all other works which will cross or connect with the proposed works, and the boundary of all lands, showing by 40-acre subdivisions the areas proposed to be irrigated, are fully and correctly designated thereon.

Robert N. Caldwell
State Water Right Surveyor No. 468

Subscribed and sworn to before me this 21st day of March 1980.

Robyn Caldwell

ROBYN L. CALDWELL
Notary Public - State of Nevada
Humboldt County
My commission expires Mar. 8, 1981

FILED
MAR 24 1980
STATE ENGINEER'S OFFICE

Scale 1" = 600'

600 0 600 1200 1800 2400

40951

OFFICE
STATE ENGINEER
1980 MAR 24 PM 2 07

Desert-Mountain Surveying Company
510 Waterloy Street
Winnemucca, Nevada 89445

Map To Accompany Application To Appropriate Water From Underground By Jamie And Pete Tunstall For Irrigation And Domestic Purposes