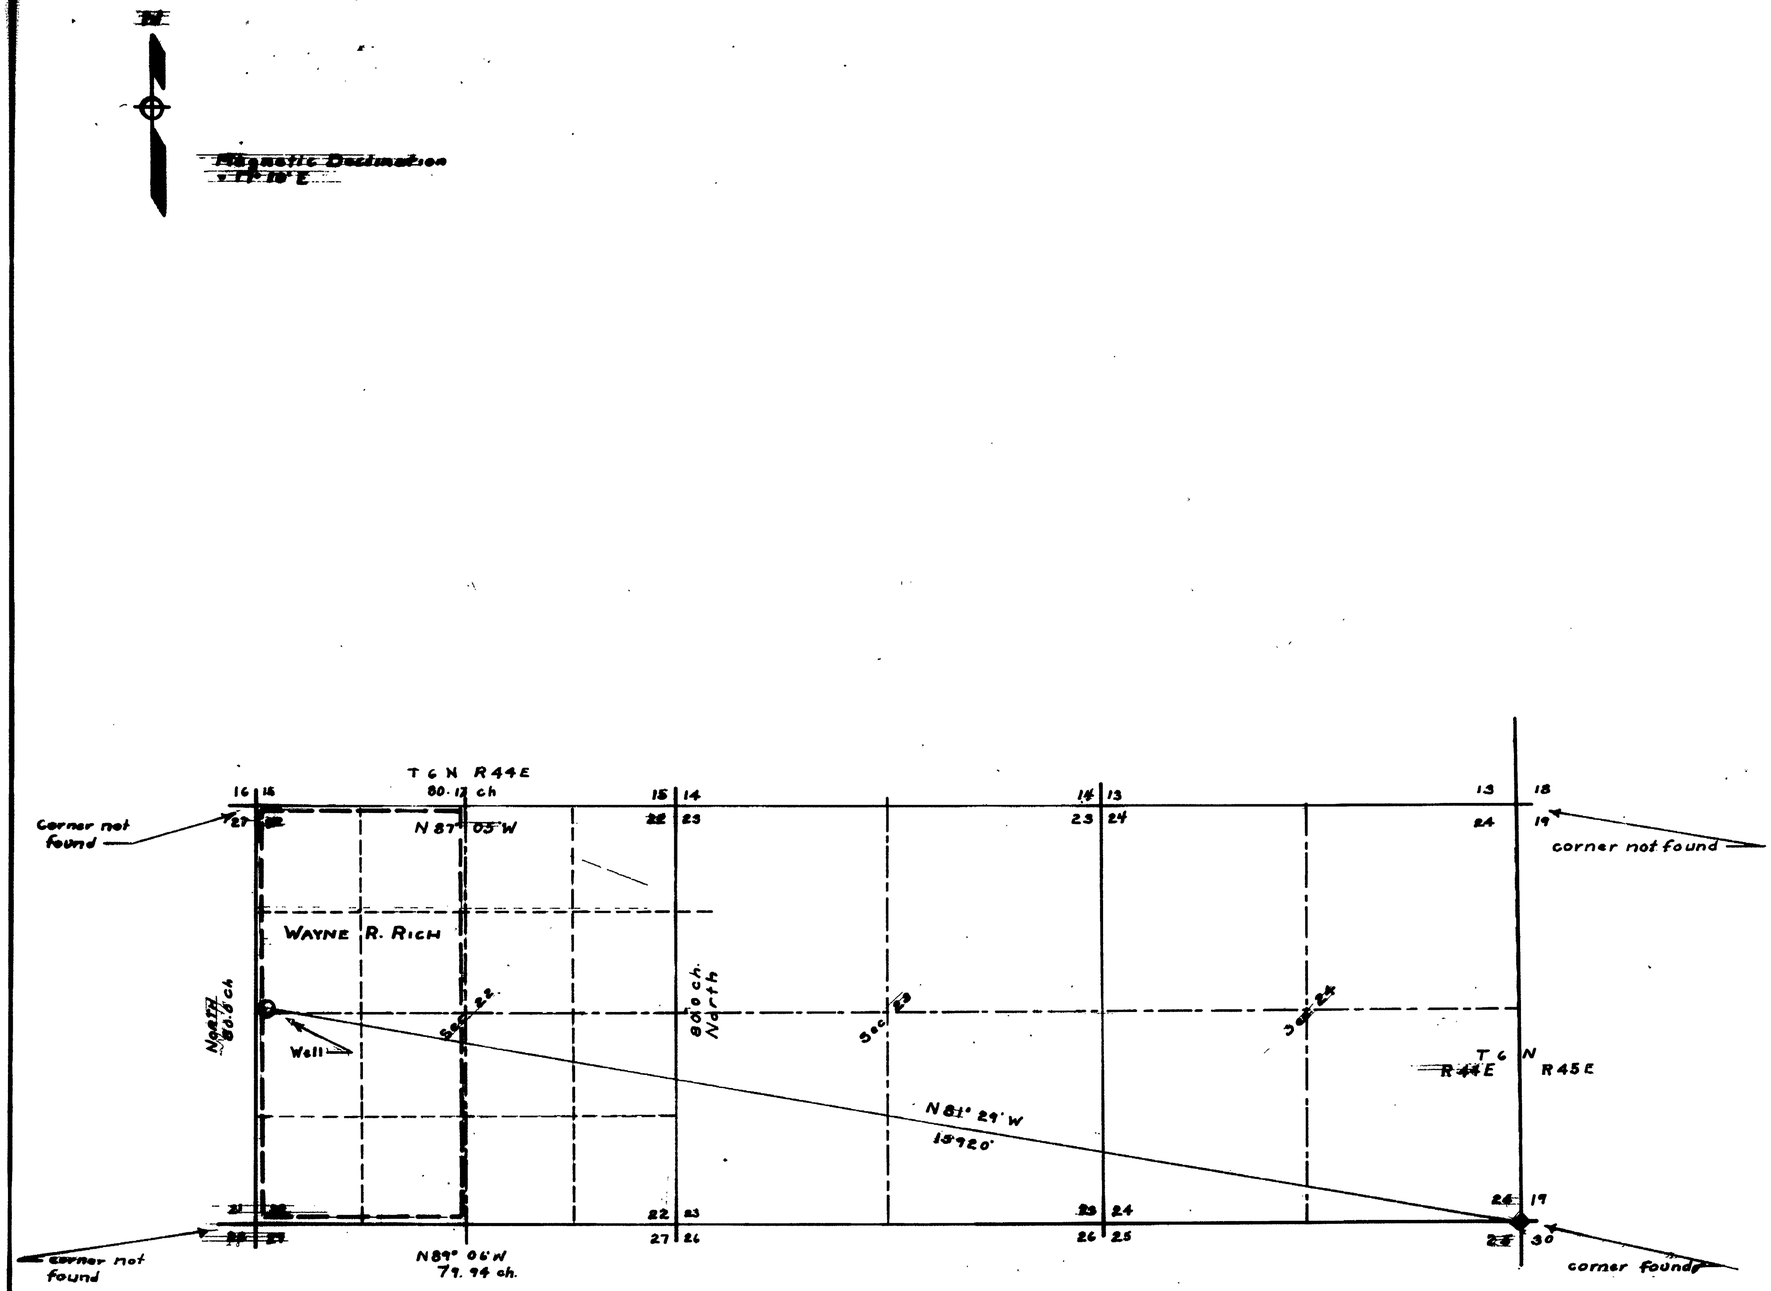

STATE OF UTAH
COUNTY OF

I, John E Riley being first duly sworn, depose and say that this map consisting of one sheet has been correctly drawn to the designated scale from field notes of a survey made under my supervision and direction on the 10th day of September 1980, that it truly and correctly represents the proposed location and extent of the works used to divert water from underground for irrigation purposes by Wayne R. Rich.

John E. Riley
STATE WATER RIGHT SURVEYOR

Subscribed and sworn to before me this 11 day of September 1980
Notary Public in and for WEBER County Utah
Thomas A Wilcl

NOTES:

WELL SITE:

The well site was located from Sec. Corner [illegible] which was located in the field. The section corner consisted of a pile of rocks and a post. One of the rocks had remnants of chisel markings made in an 1881 survey. Location of the section corner was checked with BLM in Tonapah. The post adjacent to the corner appeared well weathered and [illegible]. The tie to the well site on Wayne R. Rich property was made [illegible] West 15700 ft. and thence North 2680 ft. The tie from the section corner to the well site was found to be N 87° 05' W - 15920 ft.

IRRIGATION

Irrigation will be accomplished with a well and pump, pipe lines and sprinkler system. Crop [illegible] and alfalfa. Well to be drilled at site indicated.

SCALE 1" = 1000'

0 1000 2000 3000 4000

OFFICE
STATE ENGINEER

FILED
SEP 1 1980
STATE ENGINEER'S OFFICE

MAP

To Accompany Application To Appropriate Water for Irrigation By Wayne R. Rich From Underground Application No. 40978

40978