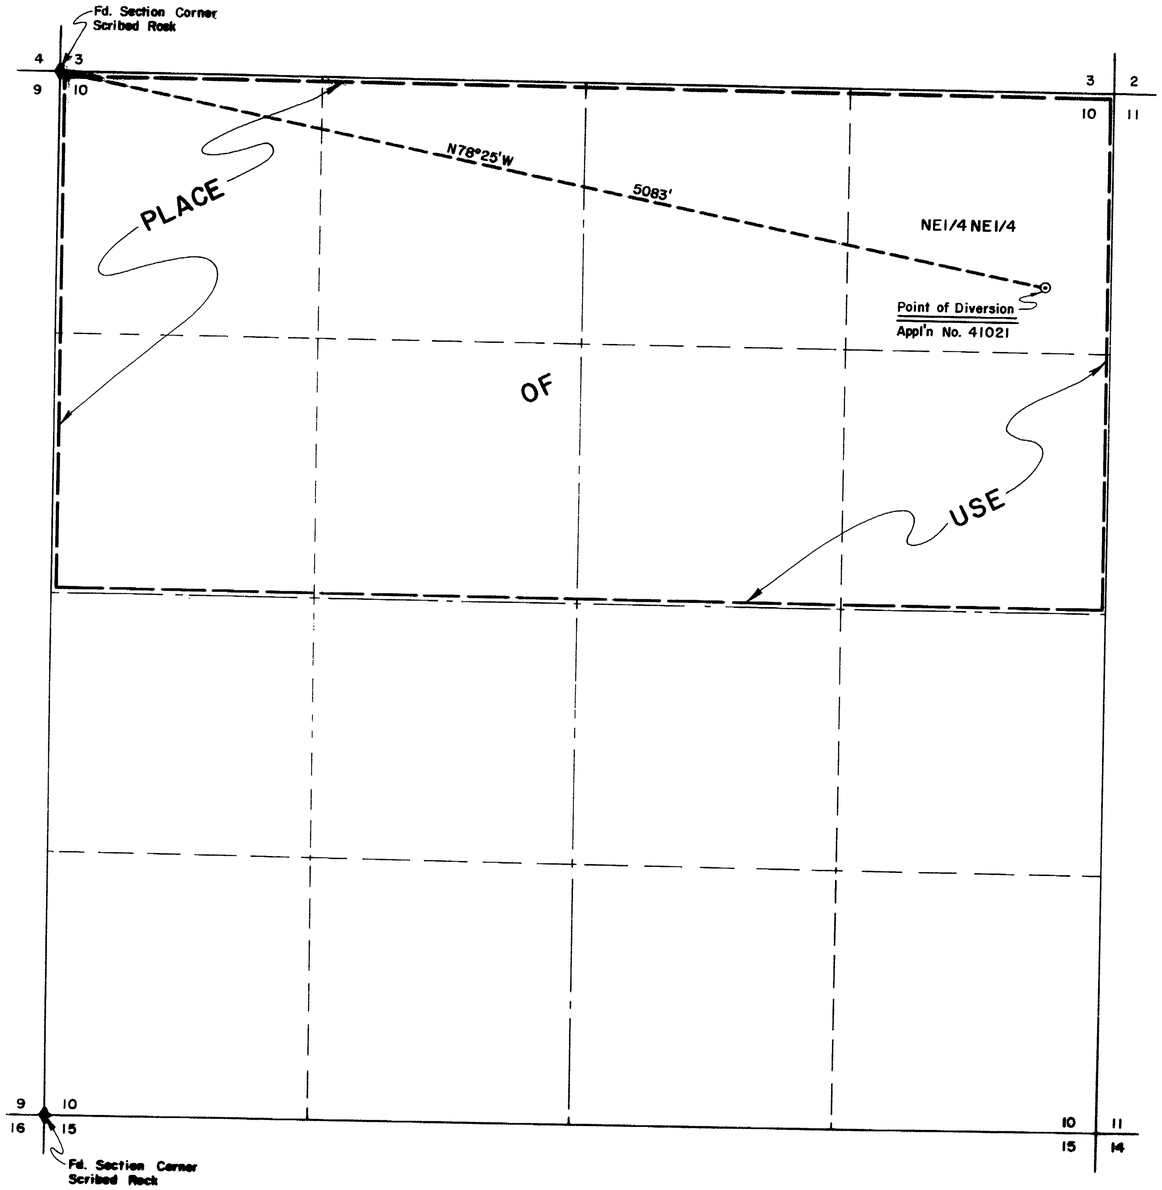

T.37N., R.69E., M.D.M.

STATE OF NEVADA }
COUNTY OF ELKO } ss.

I, William A. Nisbet, being first duly sworn, depose and say that this map, consisting of one sheet, has been correctly drawn to the designated scale from field notes of a survey, made under my supervision and direction, on the 3rd day of April, 1980; that it truly and correctly represents the proposed location and extent of the works used to divert water from an UNDERGROUND SOURCE in ELKO COUNTY by Ted R. Cahoon for IRRIGATION AND DOMESTIC PURPOSES. That the proposed points of diversion, the approximate location and size of the diverting channel, all reservoirs or basins, the location and names of all other works which will cross or connect with the proposed works, and the boundary of all lands, showing by 40-acre subdivisions the areas proposed to be [illegible] are fully and correctly designated thereon.

William A. Nisbet
STATE WATER RIGHT SURVEYOR [illegible]

REGISTERED LAND SURVEYOR - STATE OF NEVADA
WILLIAM A. NISBET
3805

Subscribed and sworn to before me this 14th day of May, 1980.
Notary Public in and for Elko County, Nevada.

Leora Bernadot

LEORA BERNADOT
Notary Public - State of Nevada
Elko County, Nevada
Commission expires May 2, 1982

BASIS OF BEARINGS: 41021 - Magnetic Declination of 17°E

0 400 800 1200 1600 2000
SCALE: 1" = 400'

FILED
MAY 15 1980
STATE ENGINEER'S OFFICE

41021

1980 MAY 15 PM 1 25

NO.	BY	DATE	DESCRIPTION	CHK'D	APP'D
			REVISIONS		

DRAWN BY D.P. | APPROVED BY [illegible]
JOB NO. 2354-001 | DATE MAY 1980

MAP
TO ACCOMPANY APPLICATION TO APPROPRIATE WATER
FOR **IRRIGATION & DOMESTIC PURPOSES**
BY **TED R. CAHOON**
FROM **UNDERGROUND SOURCE**

CHILTON ENGINEERING
421 COURT STREET ELKO, NEVADA
W80030

41021