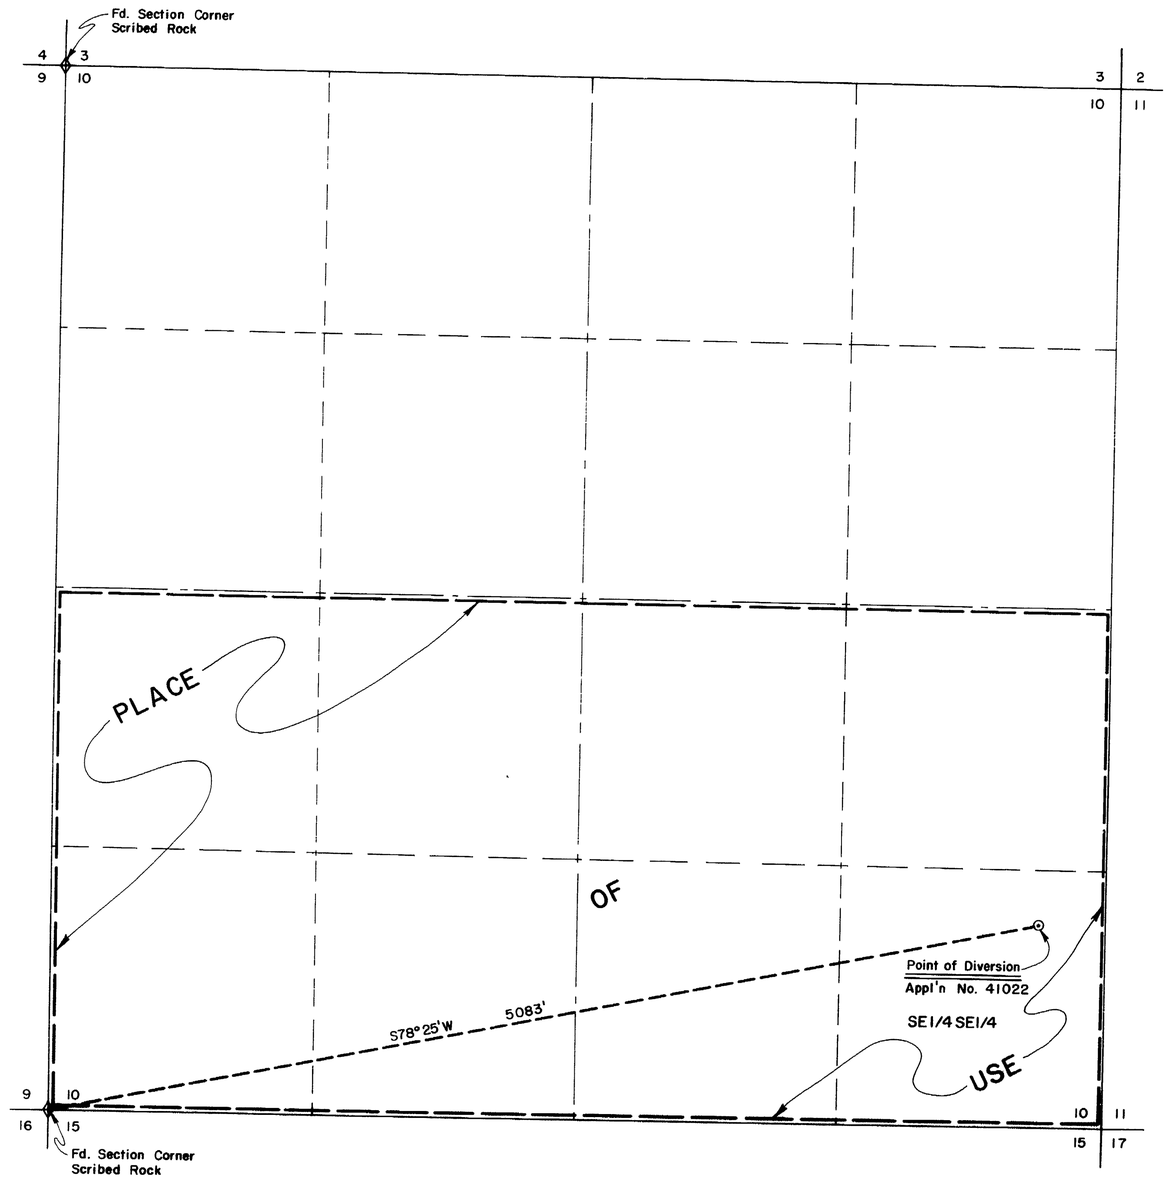

T.37N.,R.69E., M.D.M.

STATE OF NEVADA }
COUNTY OF ELKO } ss.

I, William A. Nisbet, being first duly sworn, depose and say that this map, consisting of one sheet, has been correctly drawn to the designated scale from field notes of a survey, made under my supervision and direction, on the 3rd day of April, 1980; that it truly and correctly represents the proposed location and extent of the works used to divert water from an UNDERGROUND SOURCE in ELKO COUNTY by Penny G. Cahoon for IRRIGATION AND DOMESTIC PURPOSES. That the proposed points of diversion, the approximate location and size of the diverting channel, all reservoirs or basins, the location and names of all other works which will cross or connect with the proposed works, and the boundary of all lands, showing by 40-acre subdivisions the areas proposed to be irrigated, are fully and correctly designated thereon.

William A. Nisbet
STATE WATER RIGHT SURVEYOR NO.

REGISTERED LAND SURVEYOR - STATE OF NEVADA
WILLIAM A NISBET
1340

Subscribed and sworn to before me this 14th day of May, 1980.
Notary Public in and for Elko County, Nevada.

Leora Bernadot

LEORA BERNADOT
Notary Public - State of Nevada
Elko County, Nevada
Commission expires May 2, 1983

BASIS OF BEARINGS: 41022 - Magnetic Delination of 17°E

FILED
MAY 15 1980
STATE ENGINEER'S OFFICE

0 400 800 1200 1600 2000
SCALE: 1" = 400'

1980 MAY 15 PM 1 24

41022

NO.	BY	DATE	DESCRIPTION	CHK'D	APP'D
			REVISIONS		

DRAWN BY D.P.
JOB NO 2354-001
APPROVED BY WAN
DATE MAY 1980

MAP
TO ACCOMPANY APPLICATION TO APPROPRIATE WATER
FOR **IRRIGATION & DOMESTIC PURPOSES**
BY **PENNY G. CAHOON**
FROM **UNDERGROUND SOURCE**

CHILTON ENGINEERING
421 COURT STREET ELKO, NEVADA
W80029

3 49 41022