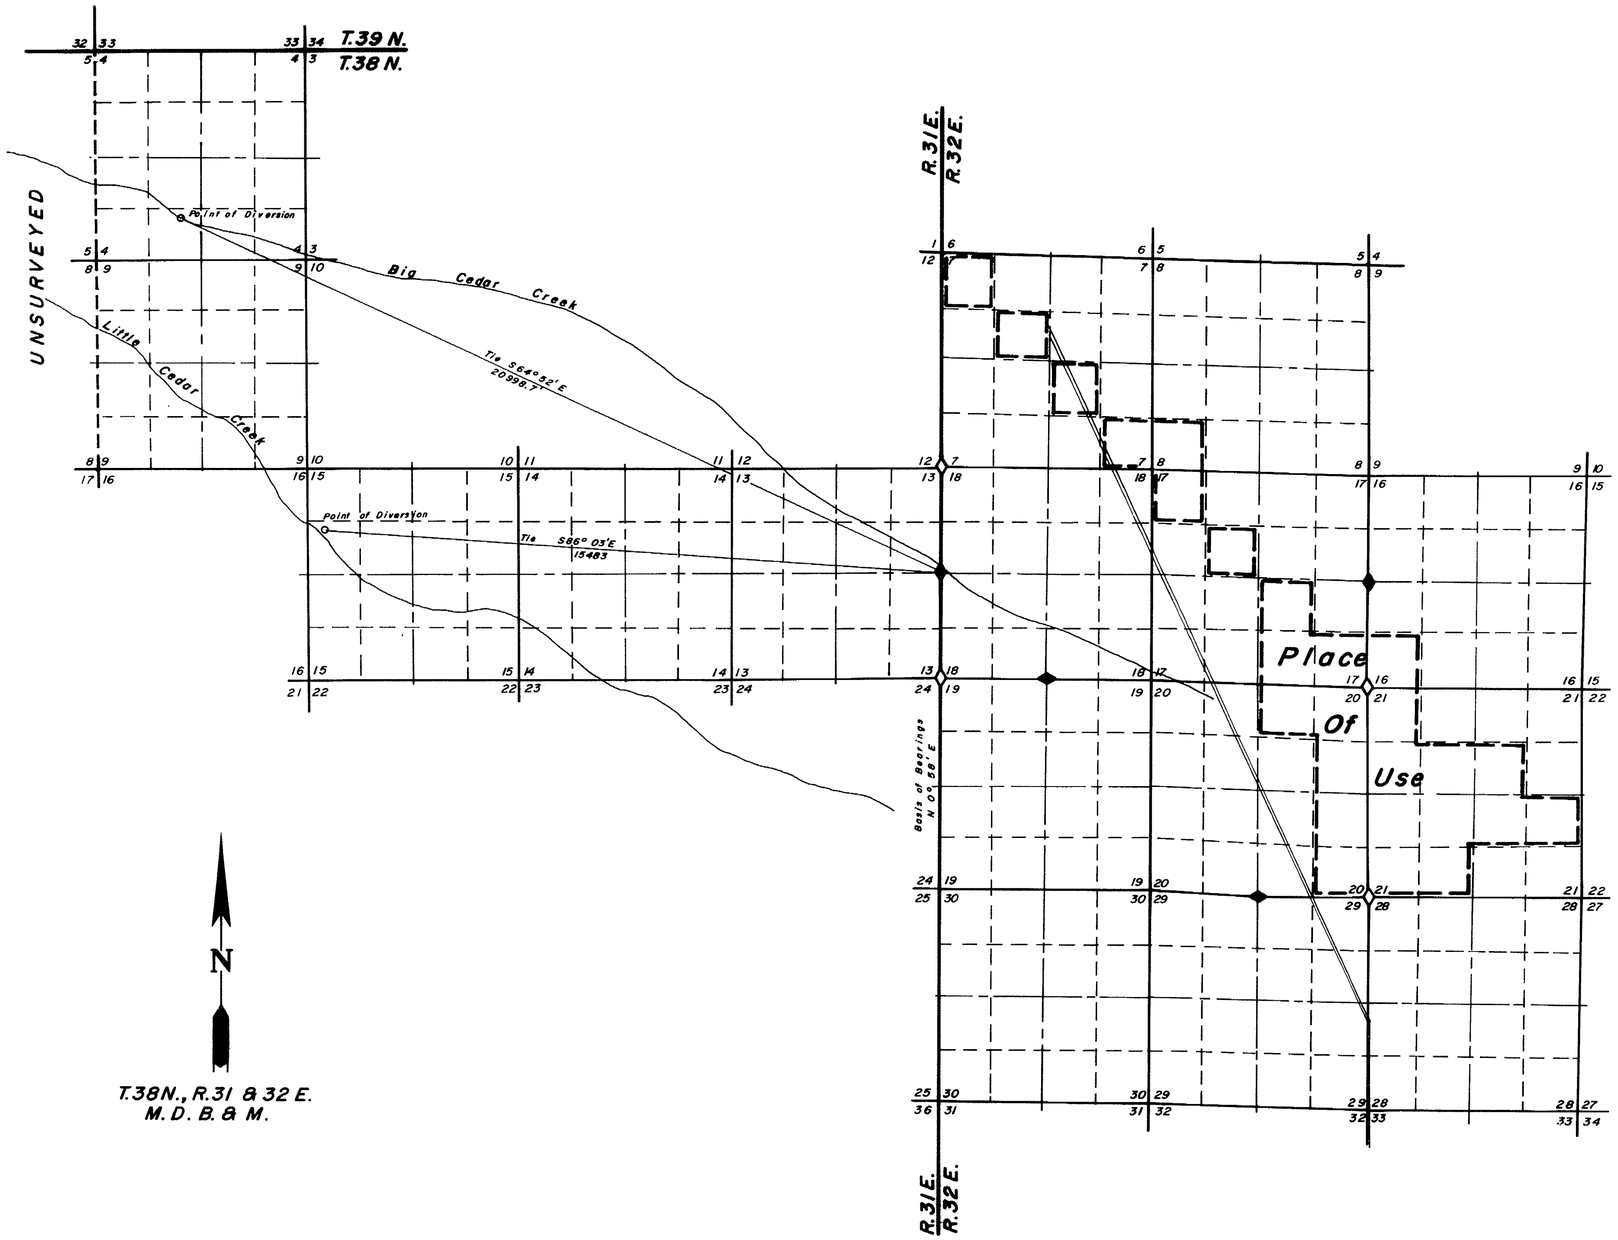

N

T.38N., R.31 & 32 E.
M.D.B.& M.

State of Nevada
County of Humboldt } S.S.

I, Robert N. Caldwell, being first duly sworn, depose and say that this map, consisting of one sheets, has been correctly drawn from field notes of a survey made by me during March, 1980, that it truly and correctly represents the location and extent of the works used to divert water from Big Cedar & Little Cedar Creeks in Humboldt County by DeLong Ranches, Inc. for irrigation purposes, that the proposed point of diversion, the approximate location and size of the diverting channel, all reservoirs or basins, the locations and names of all other works which will cross or connect with the proposed works, and the boundary of all lands, showing by 40-acre subdivisions the areas proposed to be irrigated, are fully and correctly designated thereon.

Robert N. Caldwell
State Water Right Surveyor No. 468

Subscribed and sworn to before me this 27th day of March 1980.

Robyn L. Caldwell
ROBYN L. CALDWELL
Notary Public State of Nevada
Humboldt County
My Commission expires Mar. 8, 1981

Scale 1" = 2000'

2000 0 2000 4000 6000 8000

FILED
APR 8 1980
STATE ENGINEER'S OFFICE

OFFICE
STATE ENGINEER
1980 APR 8 PM 2 00

Desert-Mountain Surveying Company
510 Melarkey Street
Winnemucca, Nevada 8944

41037-38

Map To Accompany Application To Appropriate Water From Big Cedar & Little Cedar Creek By DeLong Ranches, Inc. For Irrigation Purposes

Humboldt County Nevada

41088 41087